THE WAY AHEAD

BUILDING GREAT NEIGHBOURHOODS

TRANSFORMING | EDMONTON
BRINGING OUR CITY VISION TO LIFE

KING EDWARD PARK

PRELIMINARY DESIGN
2012 - 2014

DETAIL LEGEND

- 2012 - 2014 PROJECT LIMITS
- EXISTING CURB ALIGNMENT
- EXISTING WALK ALIGNMENT
- PROPOSED CURB ALIGNMENT
- PROPOSED WALK ALIGNMENT
- PROPOSED NEW WALK ALIGNMENT
- EXISTING TREE

SUBJECT TO REVISION

AECOM
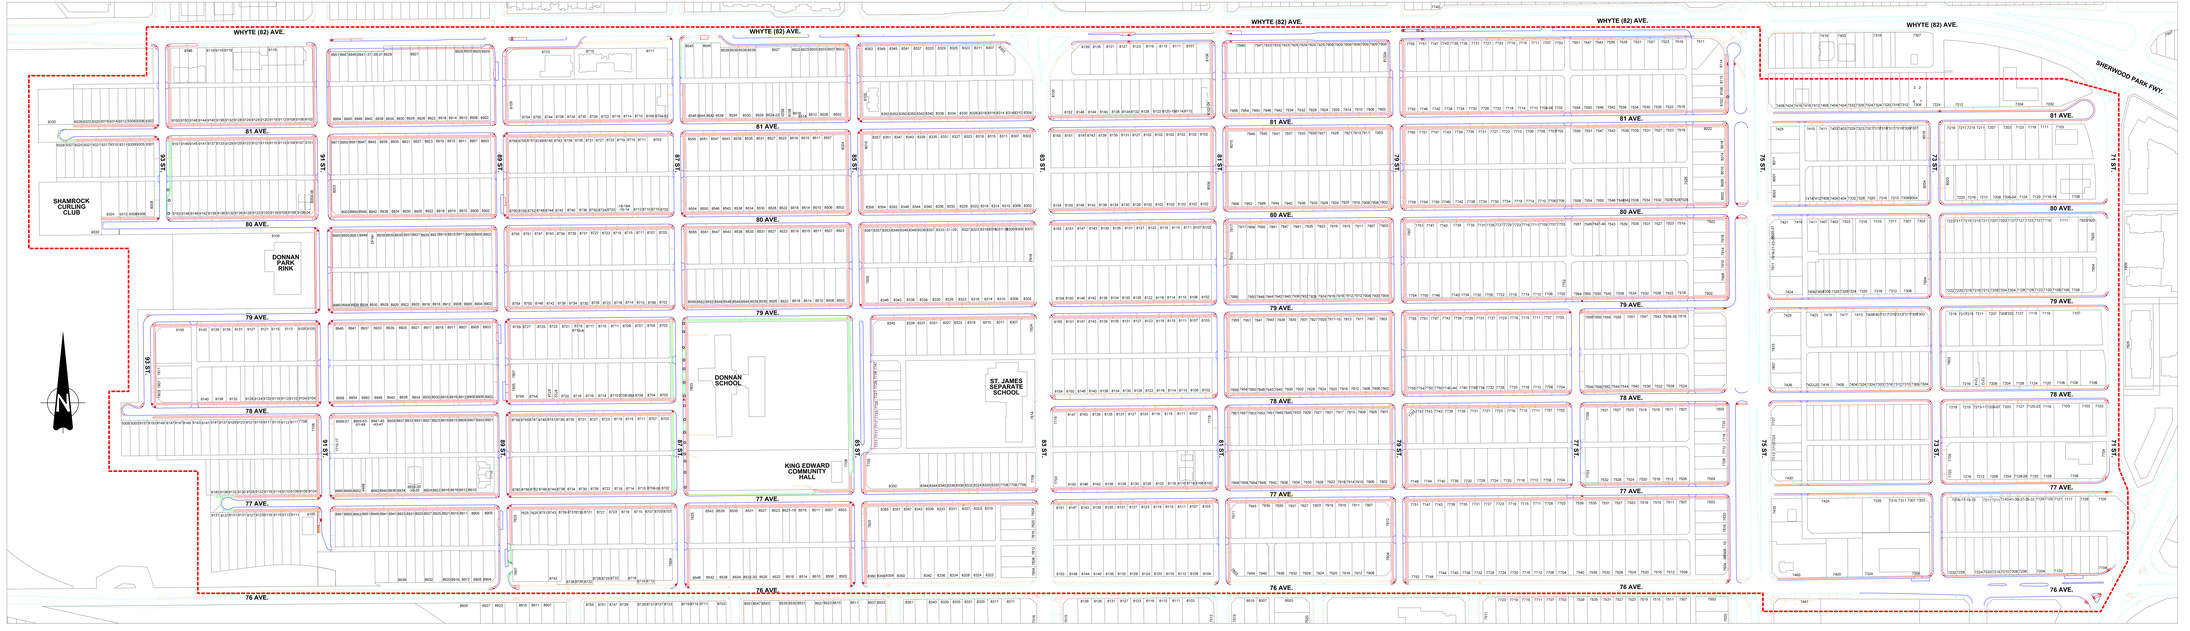
THE CITY OF Edmonton