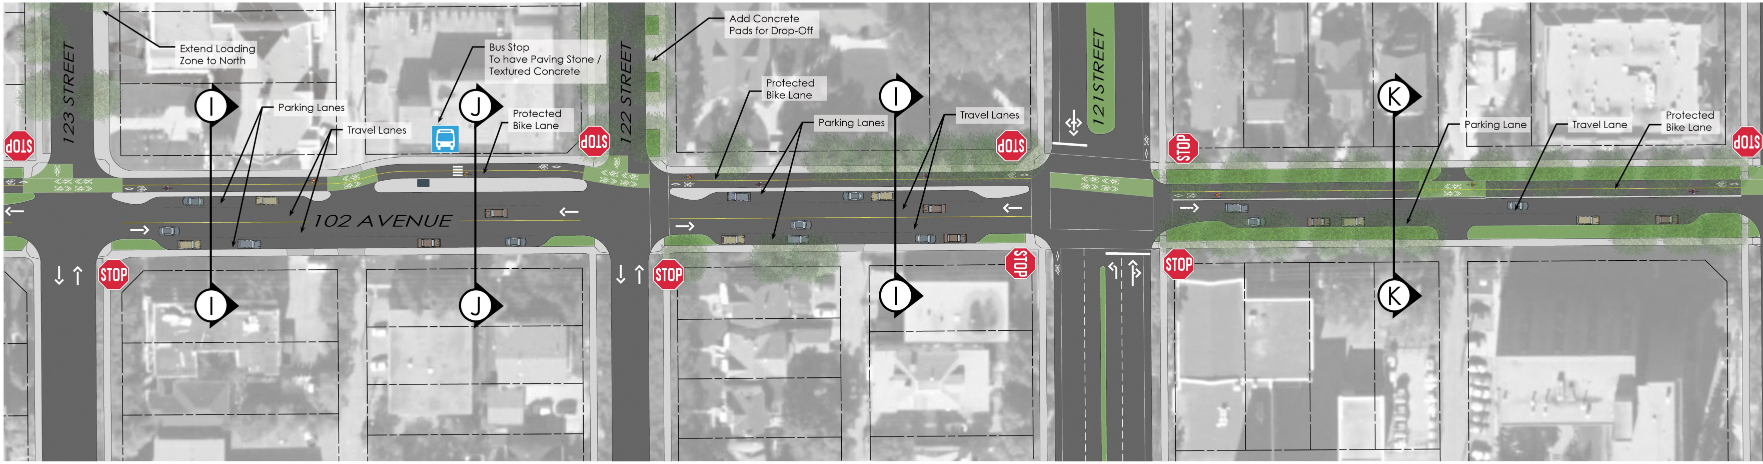
123 STREET
122 STREET
121 STREET
102 AVENUE
I
J
K
STOP

Extend Loading Zone to North

Parking Lanes

Travel Lanes

Bus Stop To have Paving Stone / Textured Concrete

Protected Bike Lane

Add Concrete Pads for Drop-Off

Protected Bike Lane

Parking Lanes

Travel Lanes

Parking Lane

Travel Lane

Protected Bike Lane

All dimensions are approximate.

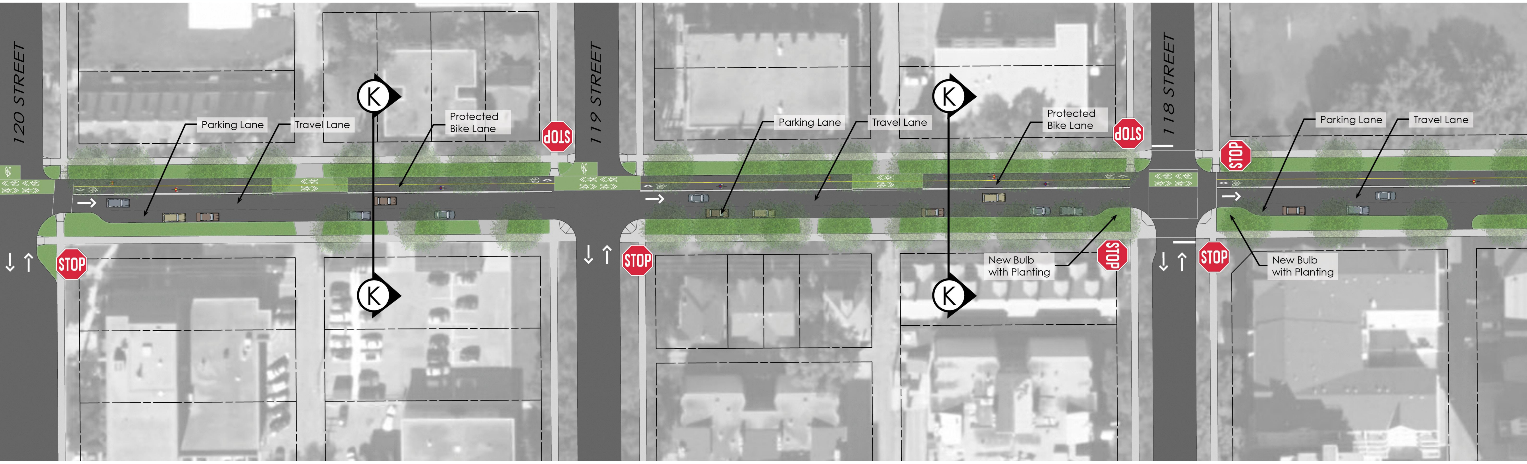
120 STREET
119 STREET
118 STREET
Parking Lane
Travel Lane
Protected Bike Lane
K
STOP
New Bulb with Planting

CROSS SECTION I-I

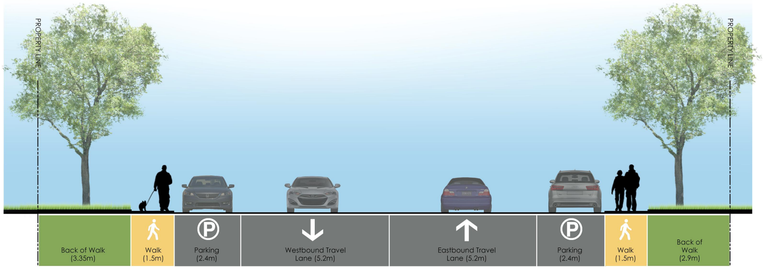
PROPERTY LINE
Back of Walk (3.35m)
Walk (1.5m)
Parking (2.4m)
Westbound Travel Lane (5.2m)
Eastbound Travel Lane (5.2m)
Parking (2.4m)
Walk (1.5m)
Back of Walk (2.9m)
PROPERTY LINE

Existing

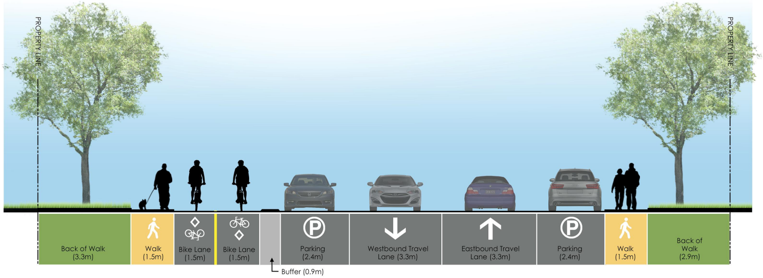
PROPERTY LINE
Back of Walk (3.3m)
Walk (1.5m)
Bike Lane (1.5m)
Bike Lane (1.5m)
Buffer (0.9m)
Parking (2.4m)
Westbound Travel Lane (3.3m)
Eastbound Travel Lane (3.3m)
Parking (2.4m)
Walk (1.5m)
Back of Walk (2.9m)
PROPERTY LINE

Protected Bike Lane

CROSS SECTION J-J

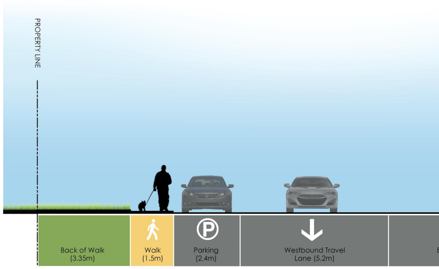
PROPERTY LINE
Back of Walk (3.35m)
Walk (1.5m)
Parking (2.4m)
Westbound Travel Lane (5.2m)

Existing

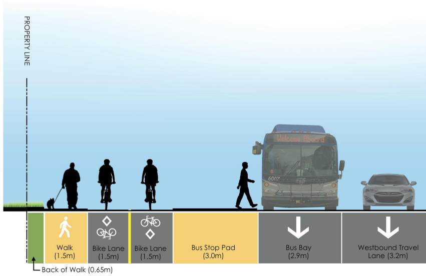
PROPERTY LINE
Walk (1.5m)
Bike Lane (1.5m)
Bike Lane (1.5m)
Bus Stop Pad (3.0m)
Bus Bay (2.9m)
Westbound Travel Lane (3.2m)
Back of Walk (0.65m)
6007

Protected Bike Lane

102 AVENUE BIK

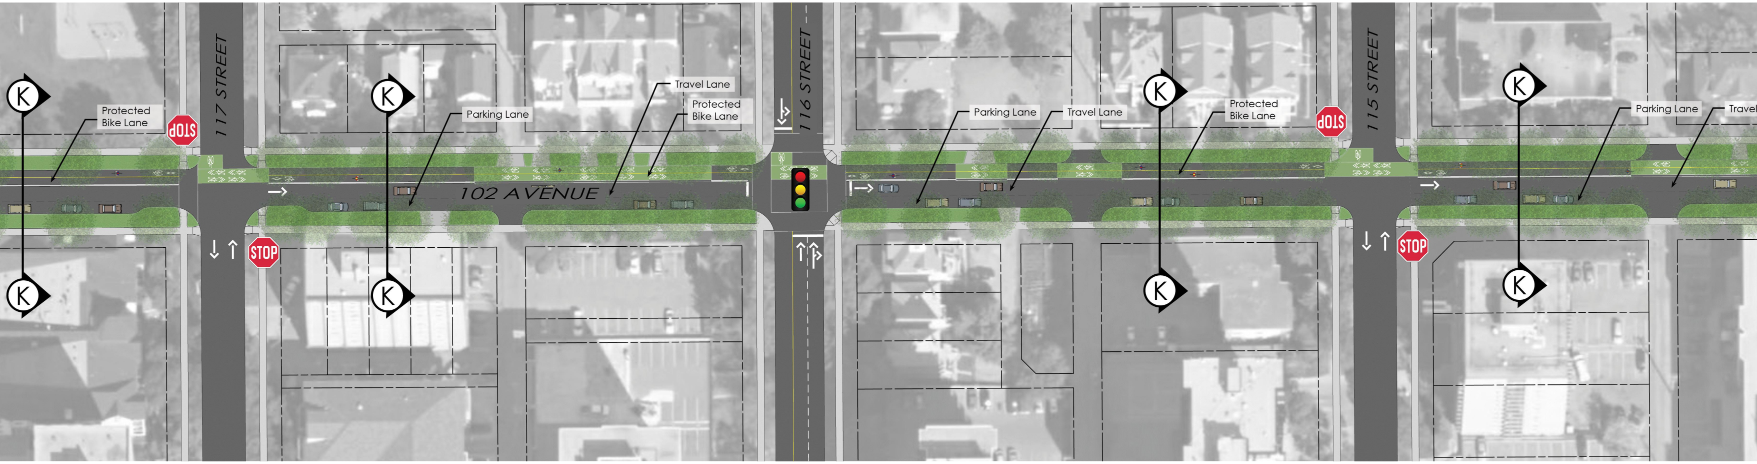
K
Protected Bike Lane
STOP
117 STREET
K
Parking Lane
102 AVENUE
Travel Lane
Protected Bike Lane
116 STREET
Parking Lane
Travel Lane
K
Protected Bike Lane
STOP
115 STREET
K
Parking Lane
Travel
K
STOP
K
K
STOP
K

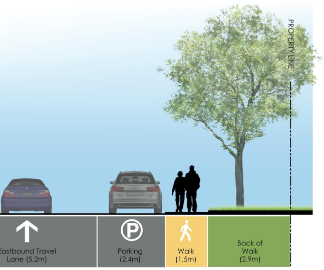
PROPERTY LINE
Eastbound Travel Lane (5.2m)
Parking (2.4m)
Walk (1.5m)
Back of Walk (2.9m)

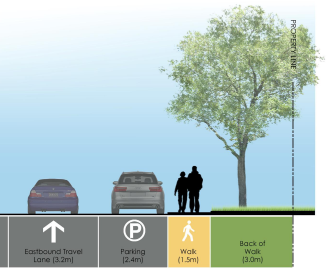
PROPERTY LINE
Eastbound Travel Lane (3.2m)
Parking (2.4m)
Walk (1.5m)
Back of Walk (3.0m)

CROSS SECTION K-K

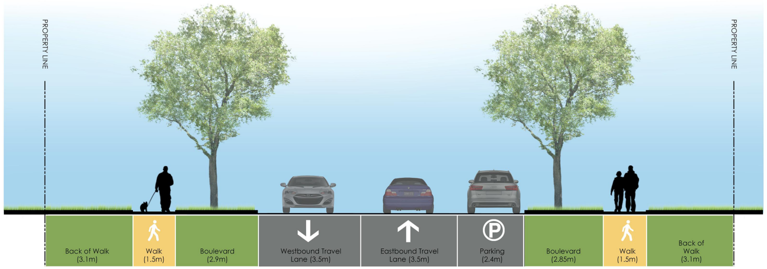
PROPERTY LINE
PROPERTY LINE
Back of Walk (3.1m)
Walk (1.5m)
Boulevard (2.9m)
Westbound Travel Lane (3.5m)
Eastbound Travel Lane (3.5m)
Parking (2.4m)
Boulevard (2.85m)
Walk (1.5m)
Back of Walk (3.1m)

Existing

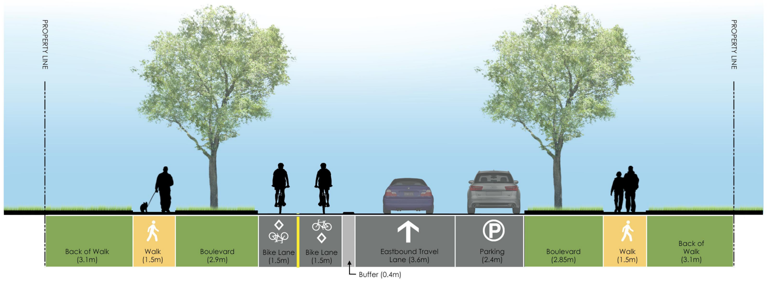
PROPERTY LINE
PROPERTY LINE
Back of Walk (3.1m)
Walk (1.5m)
Boulevard (2.9m)
Bike Lane (1.5m)
Bike Lane (1.5m)
Buffer (0.4m)
Eastbound Travel Lane (3.6m)
Parking (2.4m)
Boulevard (2.85m)
Walk (1.5m)
Back of Walk (3.1m)

Protected Bike Lane

CROSS SECTION L-L

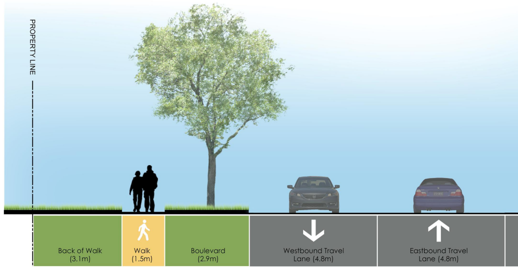
PROPERTY LINE
Back of Walk (3.1m)
Walk (1.5m)
Boulevard (2.9m)
Westbound Travel Lane (4.8m)
Eastbound Travel Lane (4.8m)

Existing

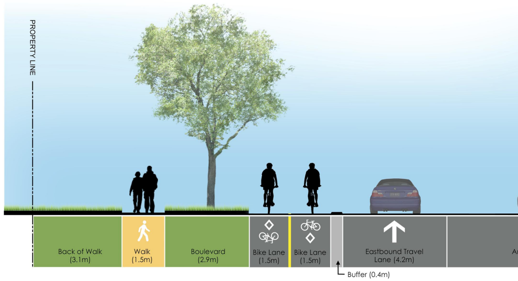
PROPERTY LINE
Back of Walk (3.1m)
Walk (1.5m)
Boulevard (2.9m)
Bike Lane (1.5m)
Bike Lane (1.5m)
Buffer (0.4m)
Eastbound Travel Lane (4.2m)

Protected Bike Lane

E ROUTE | 123 STREET TO 111 STREET

TRANSFORMING | **EDMONTON**

BRINGING OUR CITY VISION TO LIFE

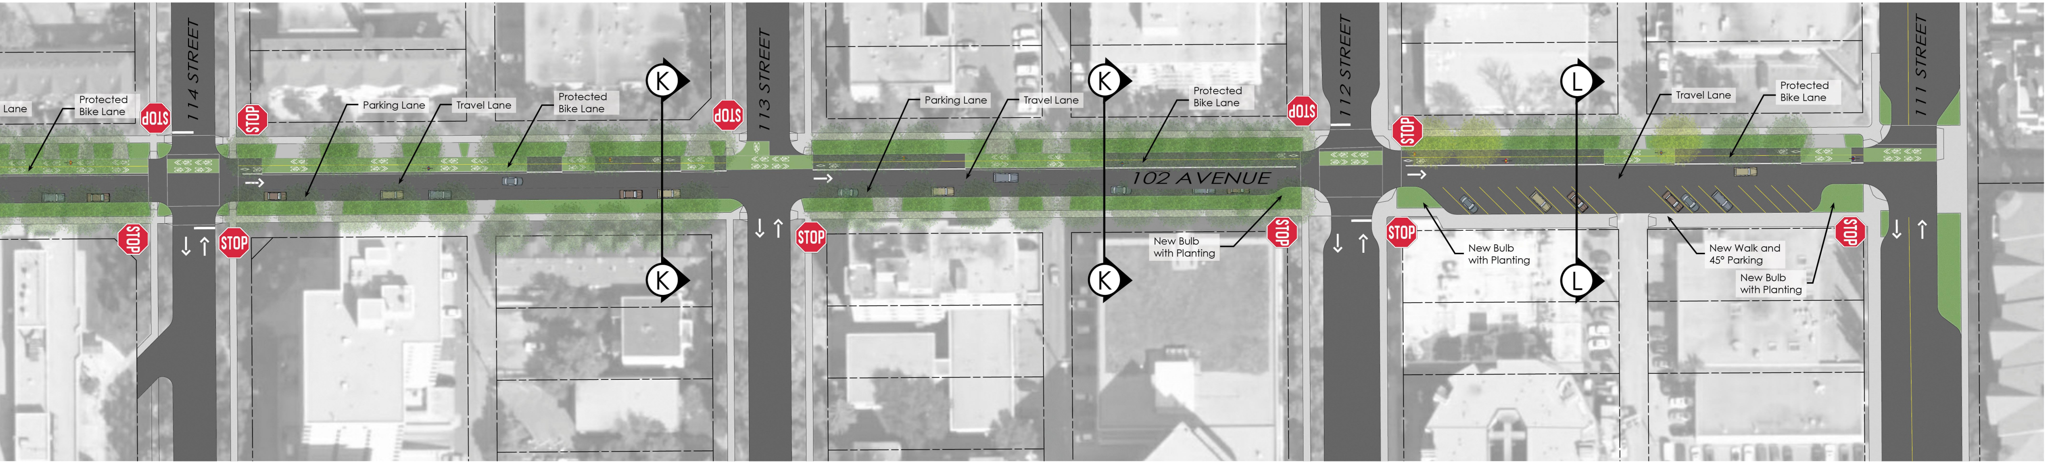
Lane
Protected Bike Lane
114 STREET
STOP
Parking Lane
Travel Lane
Protected Bike Lane
K
113 STREET
Parking Lane
Travel Lane
K
Protected Bike Lane
112 STREET
102 AVENUE
L
Travel Lane
Protected Bike Lane
111 STREET
New Bulb with Planting
New Bulb with Planting
New Walk and 45° Parking
New Bulb with Planting

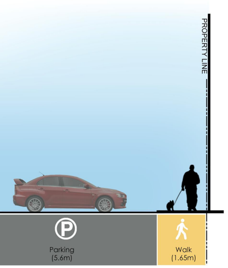
PROPERTY LINE
Ⓟ
Parking (5.6m)
Walk (1.65m)

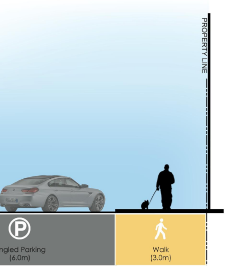
PROPERTY LINE
Ⓟ
ngled Parking (6.0m)
Walk (3.0m)

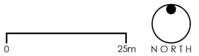

ISL Engineering and Land Services

THE CITY OF Edmonton