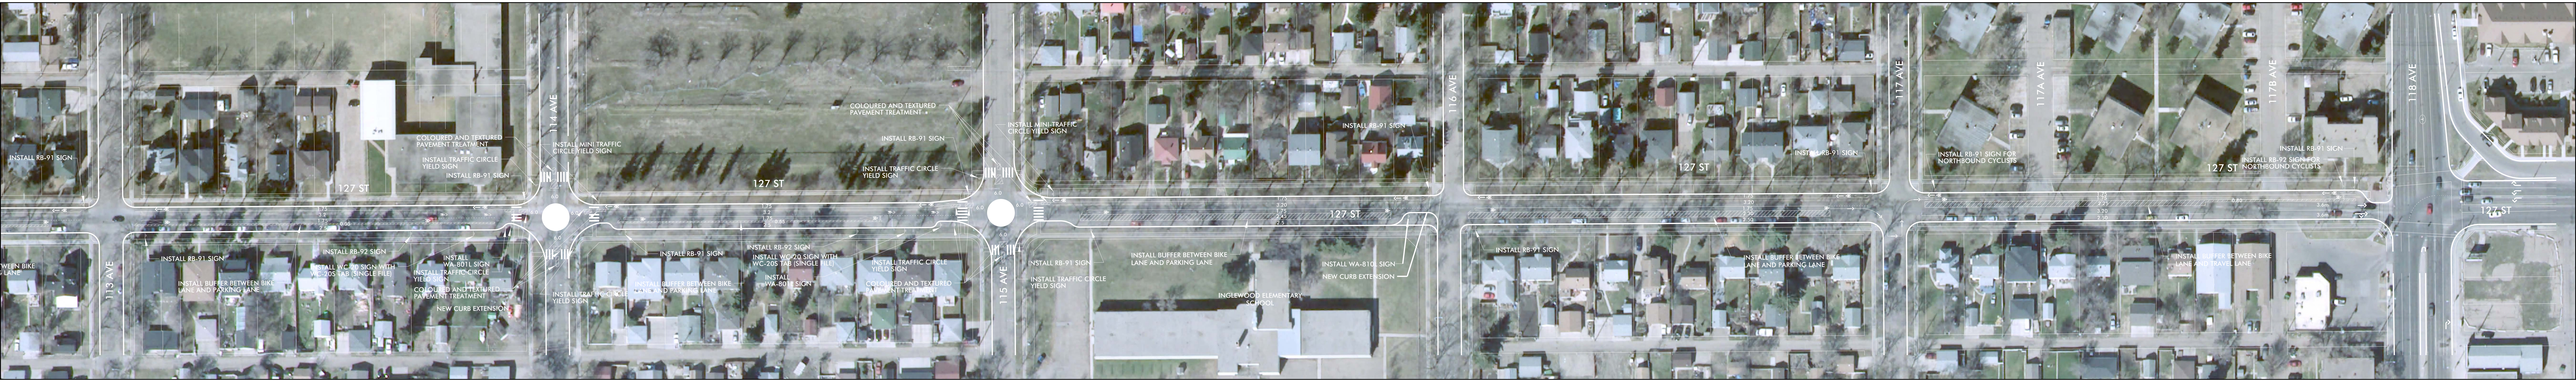
INSTALL RB-91 SIGN
COLOURED AND TEXTURED PAVEMENT TREATMENT
INSTALL TRAFFIC CIRCLE YIELD SIGN
INSTALL RB-91 SIGN
INSTALL MINI TRAFFIC CIRCLE YIELD SIGN
114 AVE
127 ST
COLOURED AND TEXTURED PAVEMENT TREATMENT
INSTALL RB-91 SIGN
INSTALL TRAFFIC CIRCLE YIELD SIGN
INSTALL MINI TRAFFIC CIRCLE YIELD SIGN
INSTALL RB-91 SIGN
116 AVE
127 ST
INSTALL RB-91 SIGN
117 AVE
117A AVE
INSTALL RB-91 SIGN FOR NORTHBOUND CYCLISTS
127 ST
117B AVE
INSTALL RB-91 SIGN
INSTALL RB-92 SIGN FOR NORTHBOUND CYCLISTS
118 AVE
127 ST
INSTALL RB-91 SIGN
INSTALL BUFFER BETWEEN BIKE LANE AND PARKING LANE
INSTALL RB-92 SIGN
INSTALL WOOD SIGN WITH WC-20S TAB SINGLE PLATE
INSTALL WA-801L SIGN
INSTALL TRAFFIC CIRCLE YIELD SIGN
COLOURED AND TEXTURED PAVEMENT TREATMENT
NEW CURB EXTENSION
113 AVE
INSTALL RB-91 SIGN
INSTALL BUFFER BETWEEN BIKE LANE AND PARKING LANE
INSTALL RB-92 SIGN
INSTALL WOOD SIGN WITH WC-20S TAB SINGLE PLATE
INSTALL WA-801L SIGN
INSTALL TRAFFIC CIRCLE YIELD SIGN
COLOURED AND TEXTURED PAVEMENT TREATMENT
NEW CURB EXTENSION
INSTALL TRAFFIC CIRCLE YIELD SIGN
INSTALL RB-91 SIGN
INSTALL BUFFER BETWEEN BIKE LANE AND PARKING LANE
INSTALL RB-92 SIGN
INSTALL WOOD SIGN WITH WC-20S TAB SINGLE PLATE
INSTALL WA-801L SIGN
INSTALL TRAFFIC CIRCLE YIELD SIGN
COLOURED AND TEXTURED PAVEMENT TREATMENT
115 AVE
127 ST
INSTALL RB-91 SIGN
INSTALL TRAFFIC CIRCLE YIELD SIGN
INSTALL BUFFER BETWEEN BIKE LANE AND PARKING LANE
INSTALL WA-810L SIGN
NEW CURB EXTENSION
INGLEWOOD ELEMENTARY SCHOOL
INSTALL RB-91 SIGN
INSTALL BUFFER BETWEEN BIKE LANE AND PARKING LANE
INSTALL BUFFER BETWEEN BIKE LANE AND PARKING LANE