


## DETAIL LEGEND

- NEW BASE
- CONCRETE CONSTRUCTION
- GRIND & OVERLAY: SEE PLAN FOR DEPTH / THICKNESS
- GRIND & OVERLAY: 1st NUMBER IS GRIND DEPTH 2nd NUMBER IS OVERLAY THICKNESS
- BASE REMOVAL
- AC OVERLAY WALK
- SEEDING (NORTH BOULEVARD) SODDING (MEDIAN)
- PRECAST CONCRETE MINI-BARRIER
- NEW CURB RAMP

## DETAIL NOTES

1. STRUCTURAL ASPHALT OVERLAY REFERS TO THE DEPTH OF OVERLAY REQUIRED OVER THE EXISTING ASPHALT SURFACE (PRIOR TO COLD MILLING)
2. REMOVE ALL LOOSE ASPHALT IN GUTTERS PRIOR TO OVERLAY.
3. LANDSCAPING OF ALL BOULEVARD AREAS TO MEET COMMUNITY SERVICES SPECIFICATIONS:
   ALL SOD OVER 100mm TOPSOIL
   ALL SEED OVER 150mm TOPSOIL
4. FOR ALL OVERLAYED GUTTERS, MAINTAIN A MINIMUM CURB HEIGHT OF 50mm FOR BOULEVARD WALKS AND A MINIMUM CURB HEIGHT OF 75mm FOR CURBLINE WALKS.
5. ADJUST MANHOLES AND VALVES AS REQUIRED TO MATCH NEW PAVEMENT.
6. ALL NEW CURB & GUTTER CONSTRUCTION TO BE 150mm STRAIGHT FACE CURB AND 250mm GUTTER, UNLESS OTHERWISE NOTED.
7. ALL NEW MONOLITHIC SIDEWALKS TO BE 150mm STRAIGHT FACE CURB AND 250mm GUTTER, UNLESS OTHERWISE NOTED.
8. REMOVE EXISTING CURB, GUTTER AND WALK AS REQUIRED.
9. WHERE ASPHALT OVERLAY EXTENDS INTO EXISTING ACCESSES AND CURB RAMPS, ENSURE POSITIVE DRAINAGE TOWARDS ROADWAY.
10. ALL TIES ARE TO LIP OF GUTTER (FOR CURB AND GUTTER CONSTRUCTION), TO CURBFACE (FOR SLAB-ON CONSTRUCTION) AND ALL LANE DIMENSIONS ARE TO CURB FACE, UNLESS OTHERWISE NOTED.
11. FINAL LIMITS OF BASE REMOVAL, CURB REPLACEMENT AND GRINDING AT MATCH LOCATIONS TO BE FIELD DETERMINED.
12. ALL GRINDING IS BASED ON EXISTING PAINT LINE CONFIGURATION. FOR NEW PAINT LINE CONFIGURATION SEE PAINT PLANS
13. NEW OVERLAY TO MATCH LIP OF GUTTER AT ALL NEW CURB RAMP LOCATIONS.
14. SAW-CUT AREAS OF BASE REMOVAL.
15. DEPRESS ALL NOSES ON NEW CONSTRUCTION.
16. REPAIR ALL CRACKS PRIOR TO OVERLAY. ALL CRACKS GREATER THAN 25mm IN WIDTH SHALL BE GROUND DOWN 50mm x 1000mm WIDE. IF CRACK IS NOT CLOSED THEN GRIND DOWN ANOTHER 75mm x 600mm WIDE THEN PREFILL AND OVERLAY.
17. C.B. NOTES:
    a) RELOCATE/ADJUST CATCH BASINS TO MATCH NEW ALIGNMENT/GRADES (AS REQUIRED).
    b) IF NEW ASPHALT OVERLAY IS 50mm OR LESS, WARP ASPHALT TO MATCH EXISTING LIP OF GUTTER AT ALL CATCH BASINS.
    c) IF NEW ASPHALT OVERLAY IS GREATER THAN 50mm, RECONSTRUCT CURB, GUTTER AND CATCH BASINS TO MATCH OVERLAY REQUIREMENT.

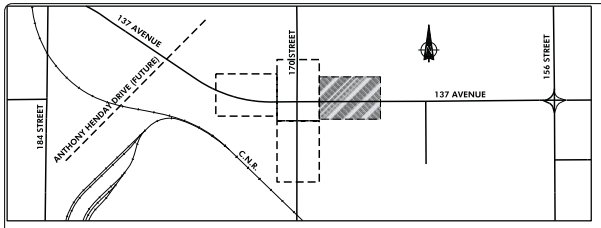


FOR CONTINUATION SEE PLAN S170 111 D02

## SURFACE UTILITY LEGEND

- TROLLEY POLES
- WOODEN POWER POLE
- POWER POLE
- STREET LIGHT POLE
- POWER MANHOLE
- POLE ANCHOR
- TRAFFIC POLE
- TELEPHONE MANHOLE
- TELEPHONE POLE
- DRAINAGE MANHOLE (SANITARY)
- DRAINAGE MANHOLE (STORM)
- CATCH BASIN MANHOLE
- CATCH BASIN
- FIRE HYDRANT
- WATER VALVE
- WATER TEE
- ANODE

**ISSUED FOR TENDER**
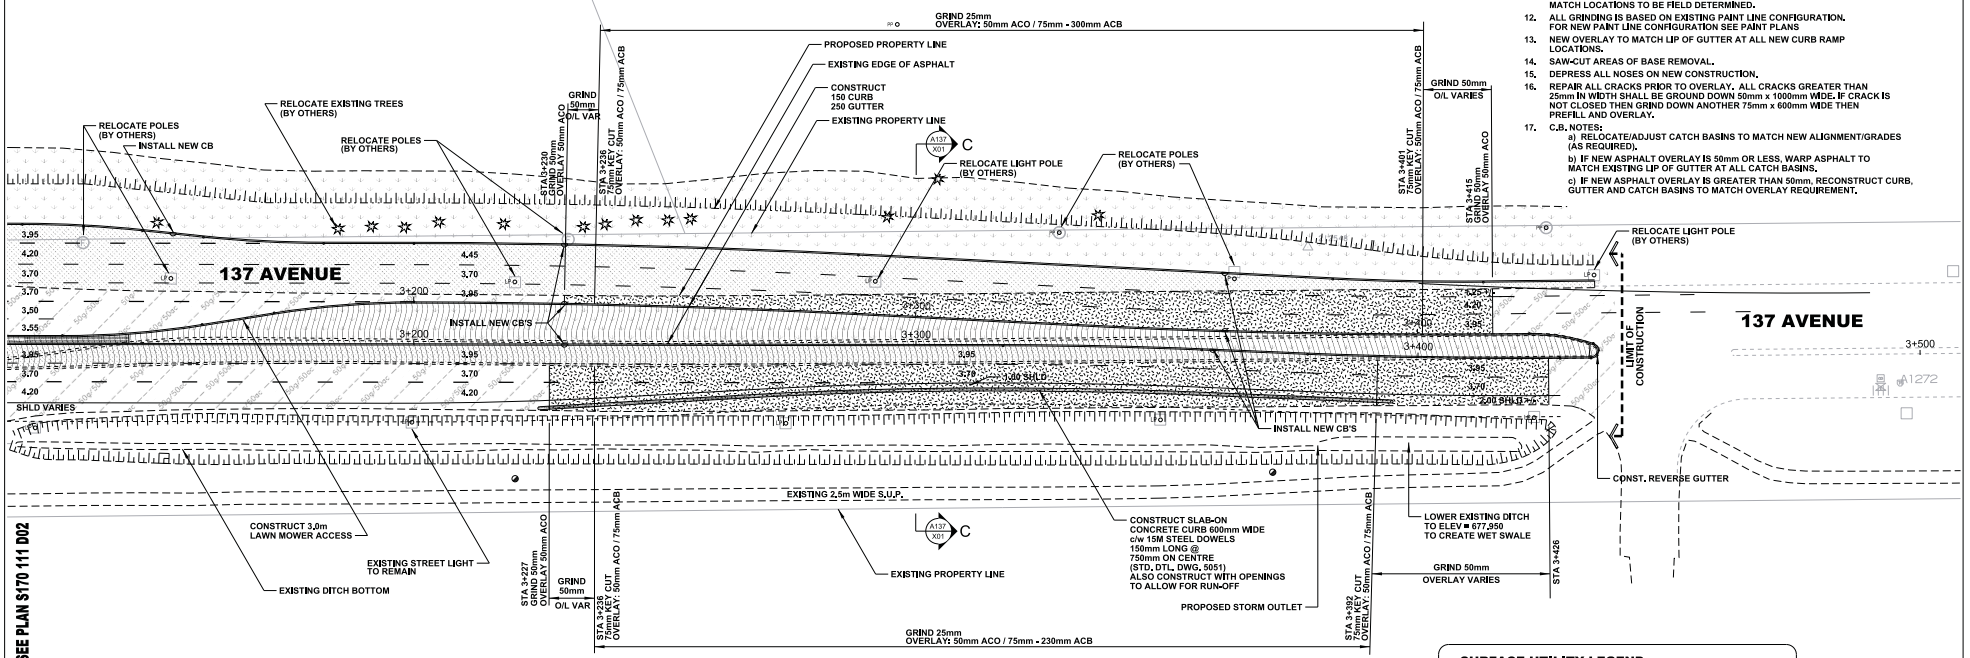
| NO. | REVISIONS | BY | DATE | APP'D |
|---|---|---|---|---|
| 7 | | | | |
| 6 | | | | |
| 5 | | | | |
| 4 | | | | |
| 3 | | | | |
| 2 | | | | |
| 1 | | | | |

| NO. | ISSUE | BY | DATE |
|---|---|---|---|
| 3 | TO G.P.L/L | | |
| 2 | AS BUILT | | |
| 1 | TENDER AWARD | | |

PROGRAM NO. _____
CONTRACT NO. _____

CONSTRUCTION RETURN
CONTRACTOR _____
DATE _____
SURVEYOR _____
FILE NUMBER _____
CONSTRUCTION ENGINEER _____ DATE
GENERAL SUPERVISOR _____ DATE

PERMIT TO PRACTICE
THE CITY OF EDMONTON
Signature _____
Date _____
PERMIT NUMBER: P 05038
The Association of Professional Engineers, Geologists and Geophysicists of Alberta
APPROVED FOR CONSTRUCTION

PROFESSIONAL ENGINEER ALAN BARTMAN ALBERTA

| DEPARTMENT / BRANCH | APPROVAL | DATE |
|---|---|---|
| | | |

DIRECTOR OF ROADS DESIGN AND CONSTRUCTION DATE
MANAGER OF ROADS DESIGN AND CONSTRUCTION DATE

SURVEY
JOB NO. B02
SCALE 1:500
HOR 0 5 10 15 20
VER

DRAWN GRB FEBRUARY, 2012
DESIGNED GRB FEBRUARY, 2012
CHECKED DATE

THE CITY OF Edmonton
TRANSPORTATION SERVICES
ROADS DESIGN AND CONSTRUCTION BRANCH

PROJECT
# 137 AVENUE - 170 STREET
165 STREET to 169 STREET
DETAIL PLAN

DRAWING
# A137 111 D02