▲
N

109 Street to 103 Street

113a Street to 109 Street

Draft Design

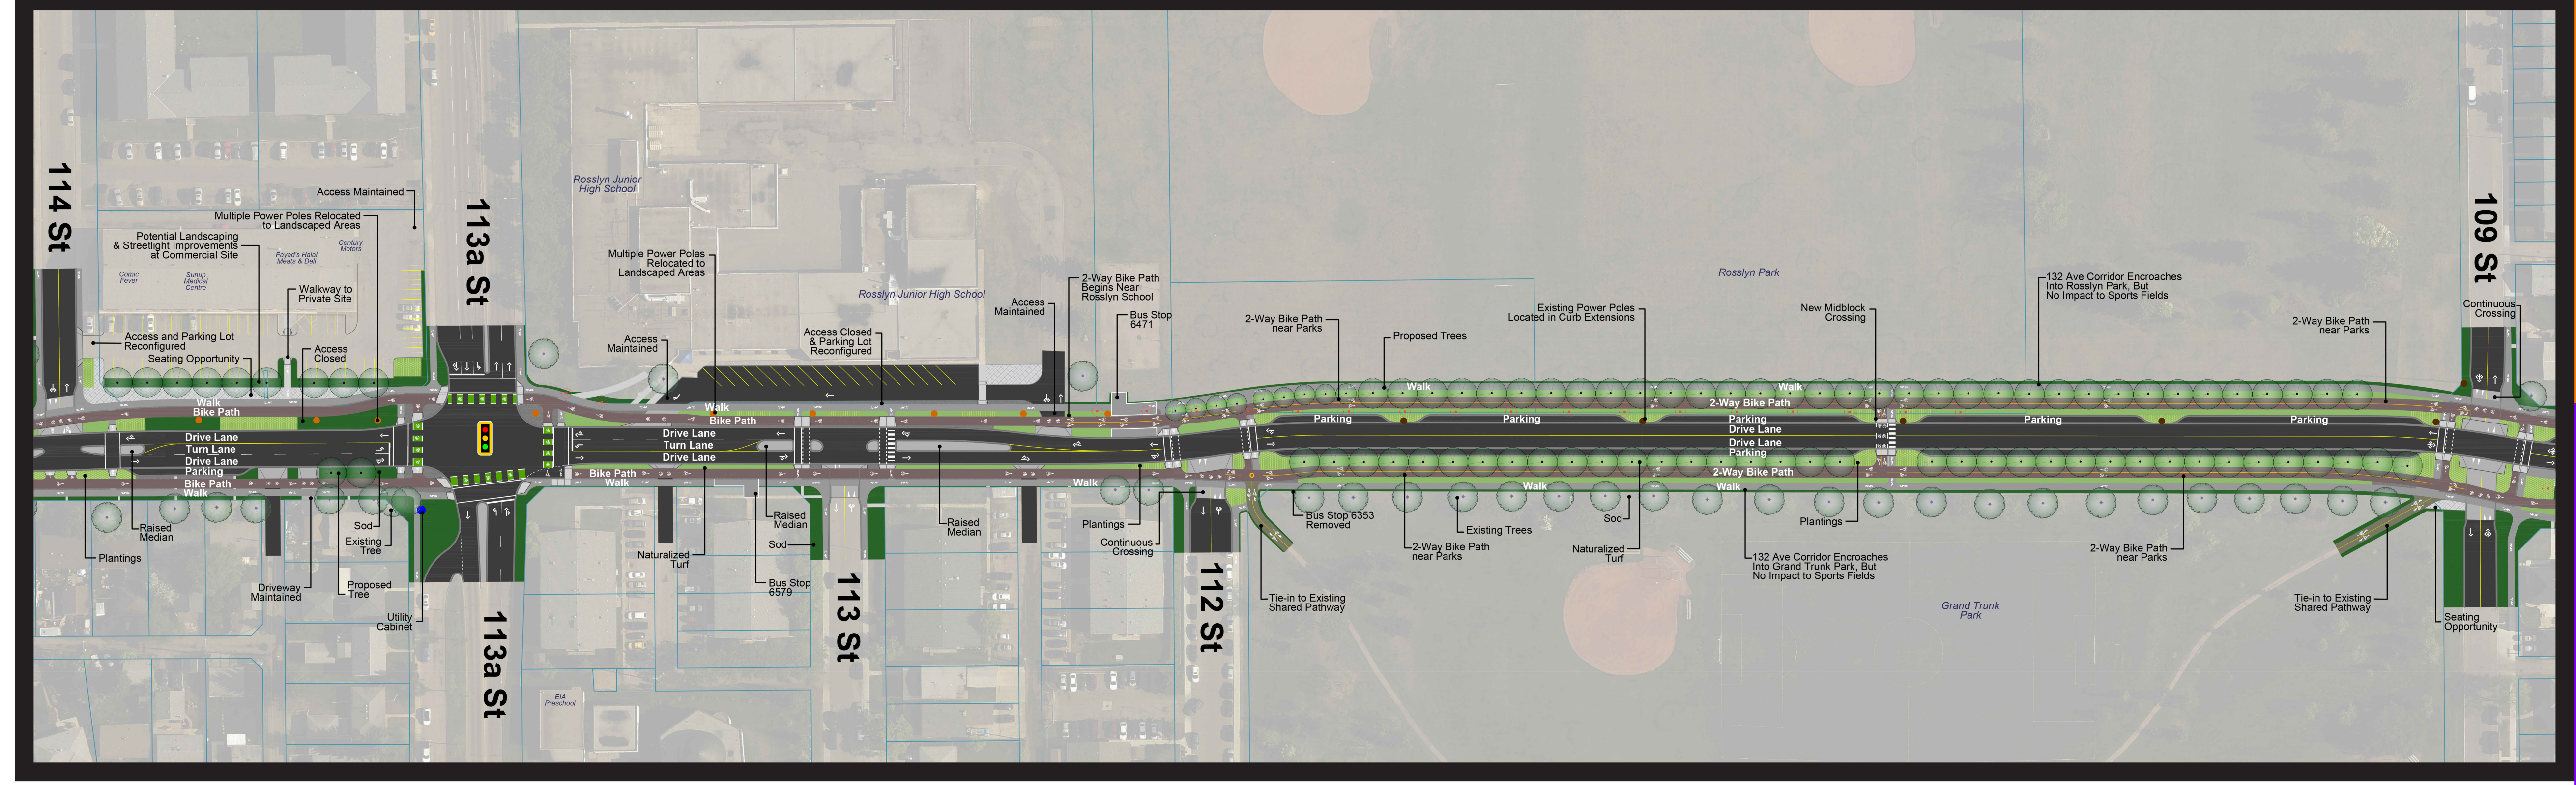

Orange Option

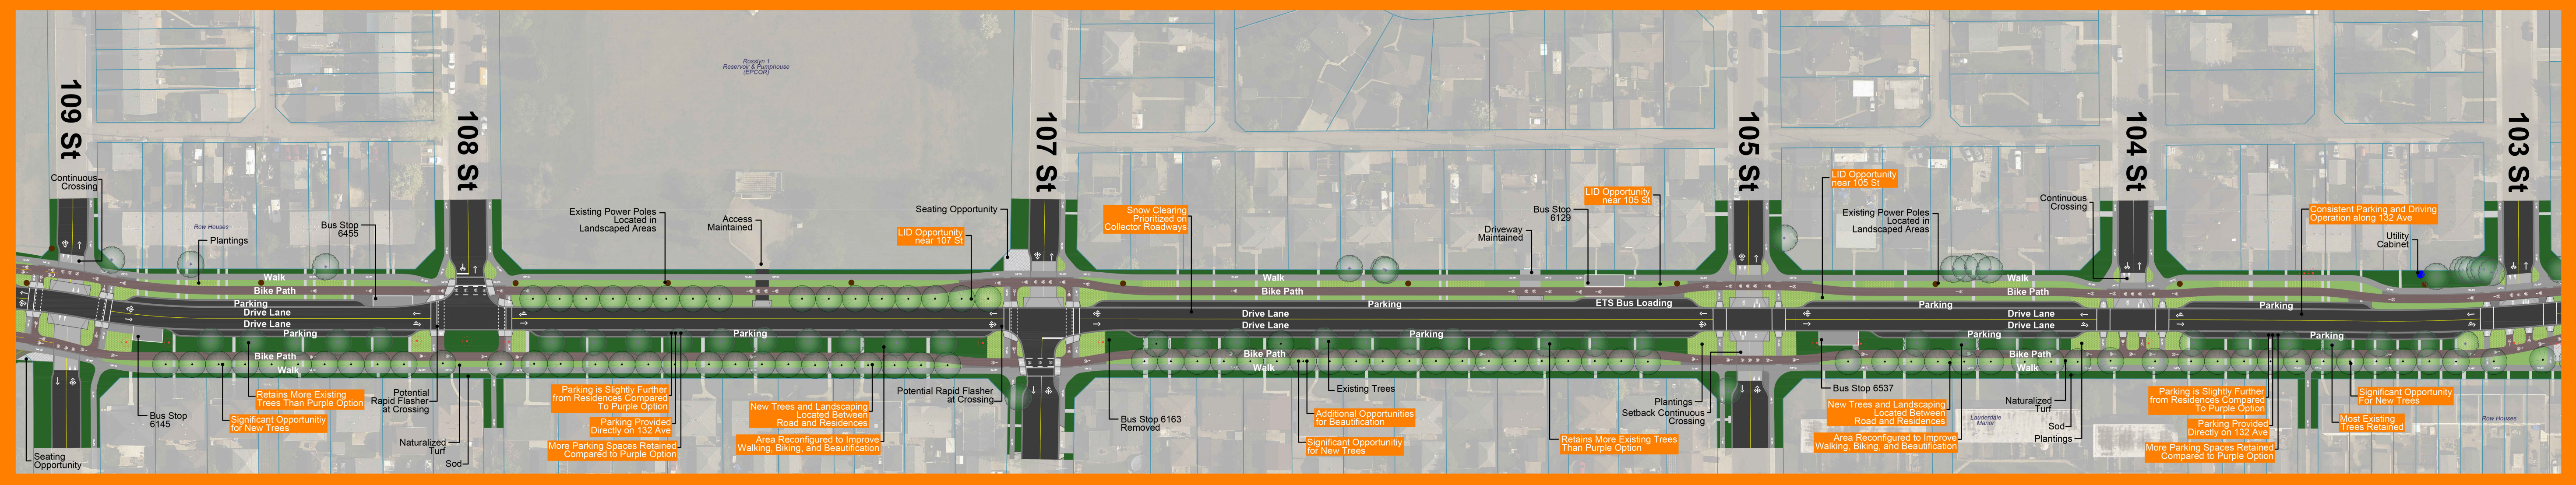

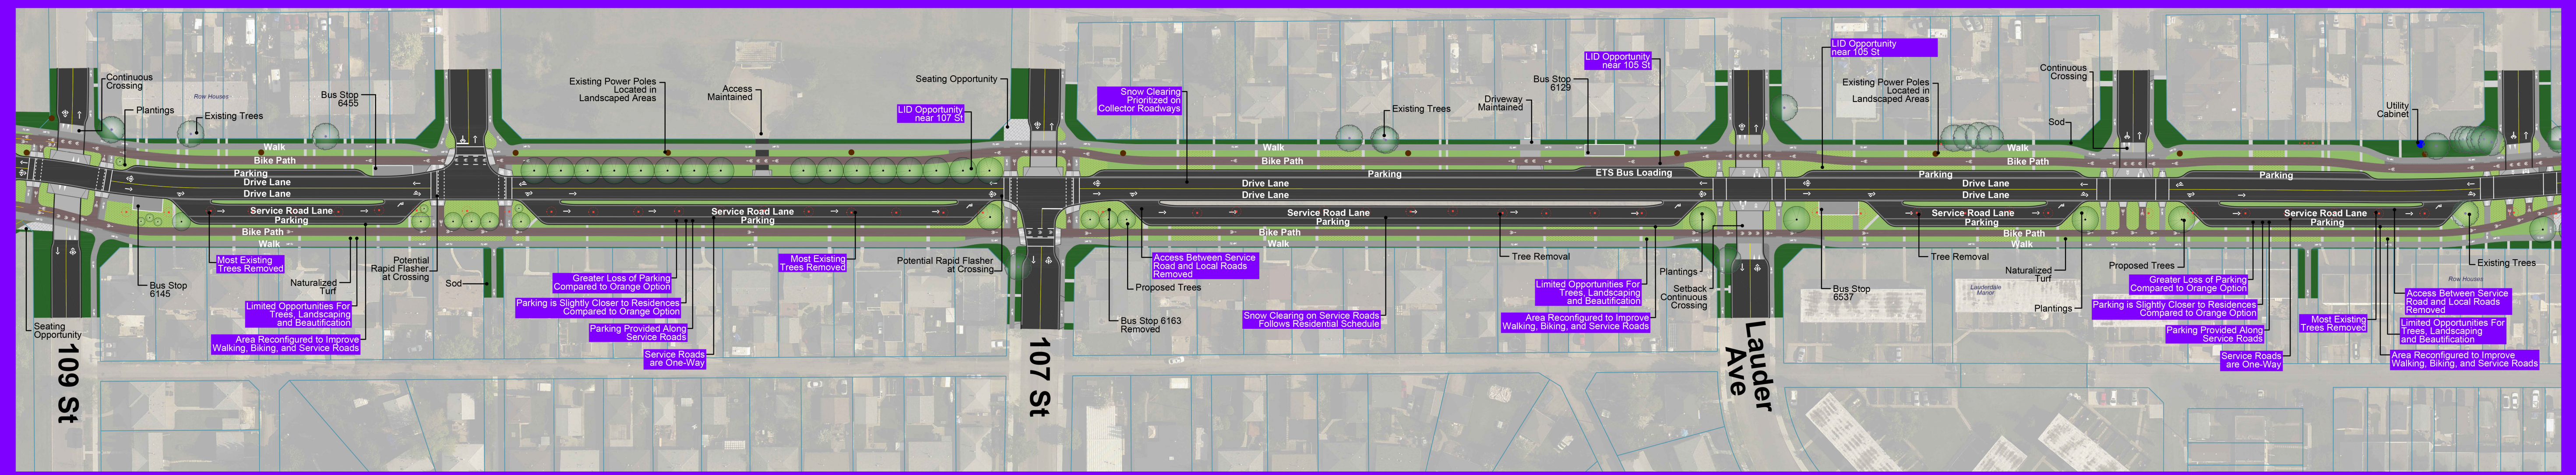

Purple Option

103 Street to 97 Street

Draft Design

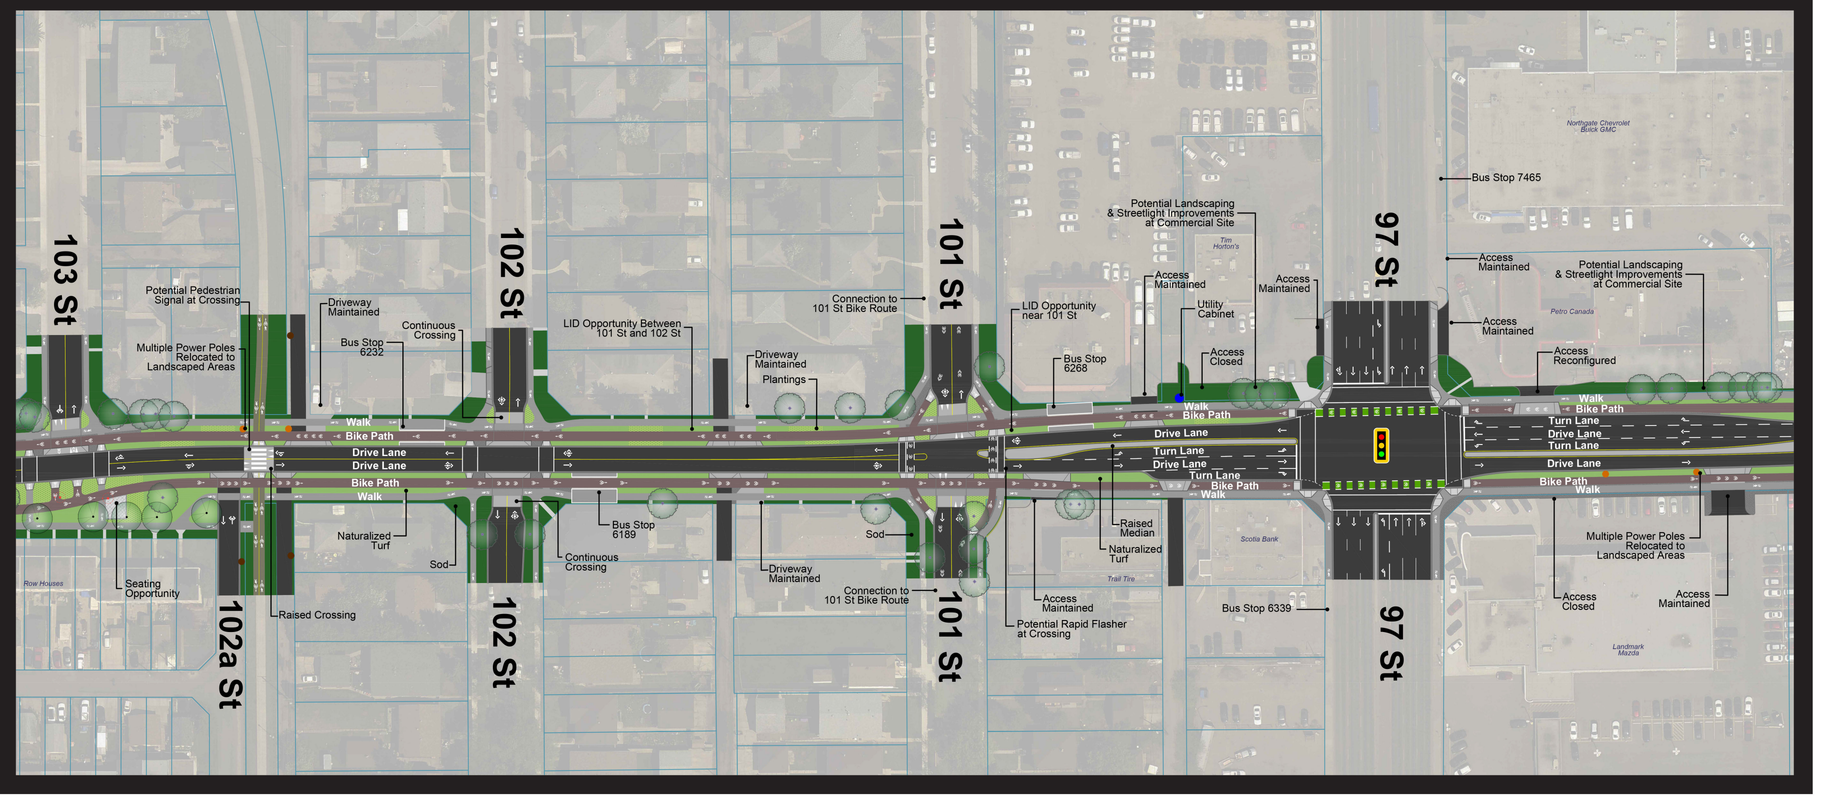

Legend

- Walk
- One-Way Bike Path
- Two-Way Bike Path
- Two-Way Shared Pathway
- Parking / Driving Lanes / Parking
- Naturalized Turf
- Sod
- Shrub & Perennial Planting Area (with Mulch/Wood Chips)
- Seating Opportunity
- Hardscaped Surface Separating Sidewalks and Bike Paths
- Existing Trees to be Removed
- Existing Trees to Remain
- Proposed Trees

Notes:
- Pavement Markings including arrows, lane markings, and crosswalks are illustrative only, and will be finalized in later stages
- Locations of enhanced crosswalk features such as Rapid Flashing Beacons (RFBs) will be finalized in later stages
- Locations of Low Impact Development (LID) Features are conceptual and specific details will be finalized in later stages

113a Street to 97 Street

132 Avenue Renewal Draft Design Plans

Edmonton