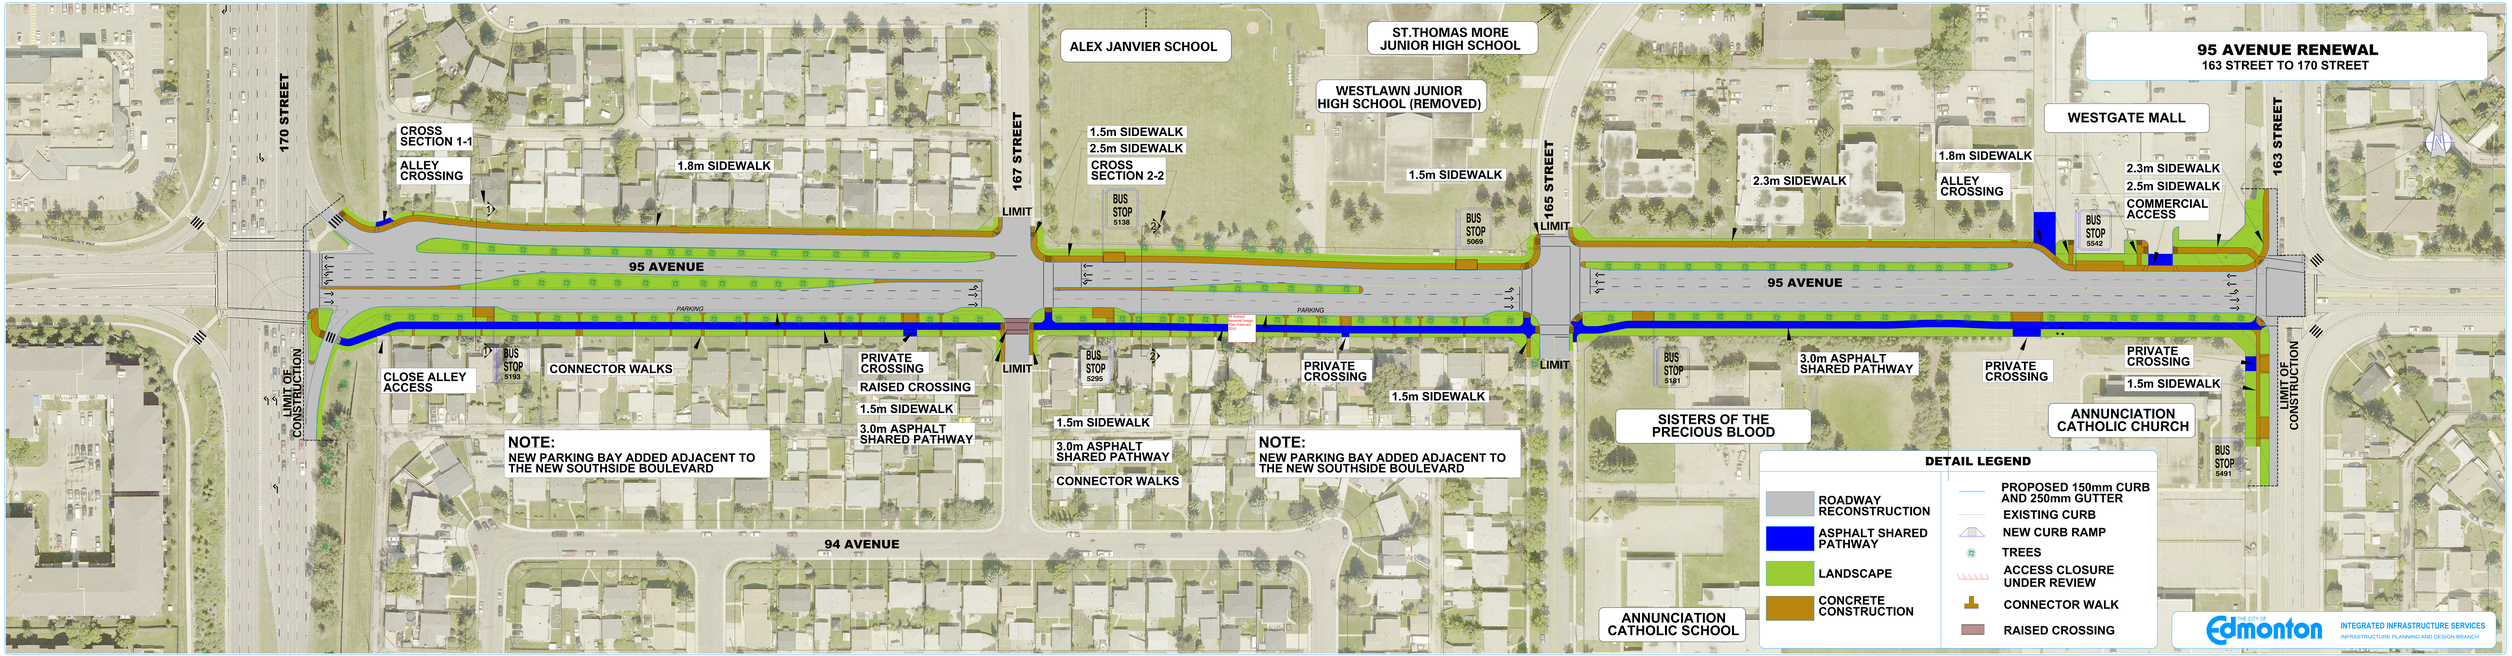
95 AVENUE RENEWAL
163 STREET TO 170 STREET
170 STREET
167 STREET
165 STREET
163 STREET
95 AVENUE
94 AVENUE
LIMIT OF CONSTRUCTION
CROSS SECTION 1-1
ALLEY CROSSING
1.8m SIDEWALK
CLOSE ALLEY ACCESS
CONNECTOR WALKS
PRIVATE CROSSING
RAISED CROSSING
1.5m SIDEWALK
3.0m ASPHALT SHARED PATHWAY
NOTE:
NEW PARKING BAY ADDED ADJACENT TO THE NEW SOUTHSIDE BOULEVARD
ALEX JANVIER SCHOOL
1.5m SIDEWALK
2.5m SIDEWALK
CROSS SECTION 2-2
BUS STOP 5138
BUS STOP 5295
BUS STOP 5193
LIMIT
PARKING
ST.THOMAS MORE JUNIOR HIGH SCHOOL
WESTLAWN JUNIOR HIGH SCHOOL (REMOVED)
BUS STOP 5069
2.3m SIDEWALK
BUS STOP 5181
SISTERS OF THE PRECIOUS BLOOD
ANNUNCIATION CATHOLIC SCHOOL
WESTGATE MALL
COMMERCIAL ACCESS
BUS STOP 5542
ANNUNCIATION CATHOLIC CHURCH
BUS STOP 5491
DETAIL LEGEND
ROADWAY RECONSTRUCTION
ASPHALT SHARED PATHWAY
LANDSCAPE
CONCRETE CONSTRUCTION
PROPOSED 150mm CURB AND 250mm GUTTER
EXISTING CURB
NEW CURB RAMP
TREES
ACCESS CLOSURE UNDER REVIEW
CONNECTOR WALK
RAISED CROSSING
THE CITY OF Edmonton
INTEGRATED INFRASTRUCTURE SERVICES
INFRASTRUCTURE PLANNING AND DESIGN BRANCH