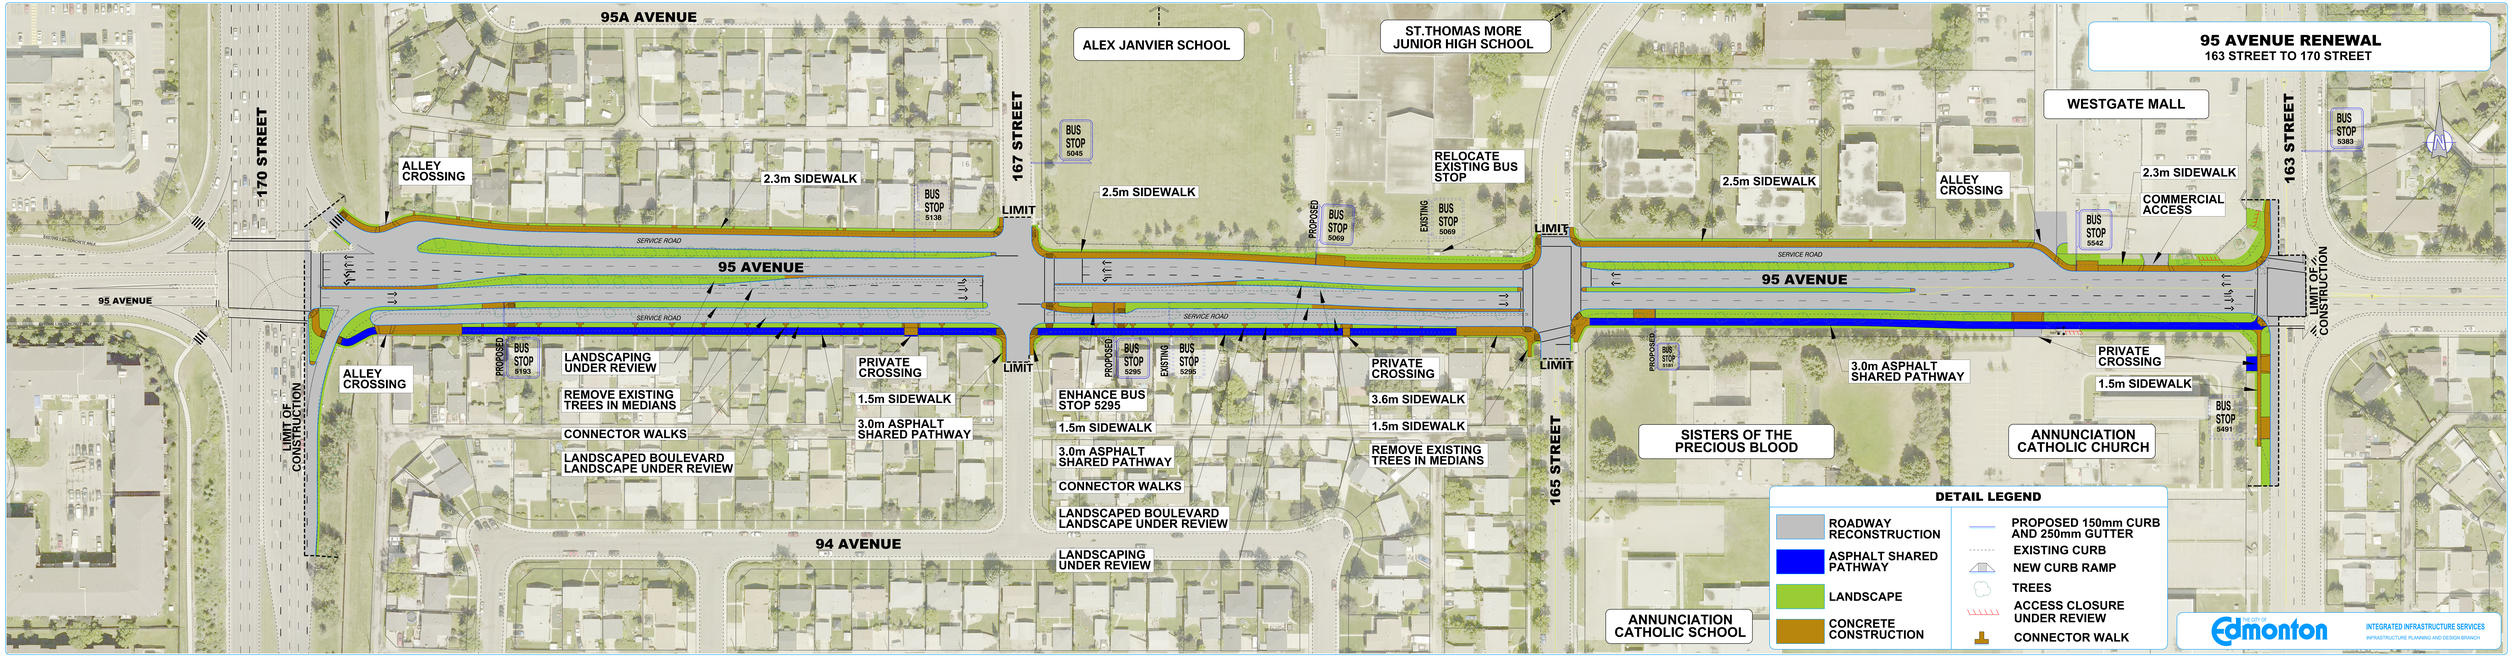
95 AVENUE RENEWAL
163 STREET TO 170 STREET
95A AVENUE
ALEX JANVIER SCHOOL
ST.THOMAS MORE JUNIOR HIGH SCHOOL
WESTGATE MALL
170 STREET
167 STREET
163 STREET
165 STREET
95 AVENUE
94 AVENUE
SERVICE ROAD
LIMIT
LIMIT OF CONSTRUCTION
ALLEY CROSSING
2.3m SIDEWALK
2.5m SIDEWALK
BUS STOP 5138
BUS STOP 5045
BUS STOP 5069
BUS STOP 5383
BUS STOP 5542
BUS STOP 5491
BUS STOP 5193
BUS STOP 5295
BUS STOP 5298
BUS STOP 5181
PROPOSED
EXISTING
RELOCATE EXISTING BUS STOP
COMMERCIAL ACCESS
LANDSCAPING UNDER REVIEW
REMOVE EXISTING TREES IN MEDIANS
CONNECTOR WALKS
LANDSCAPED BOULEVARD LANDSCAPE UNDER REVIEW
PRIVATE CROSSING
1.5m SIDEWALK
3.0m ASPHALT SHARED PATHWAY
ENHANCE BUS STOP 5295
3.6m SIDEWALK
SISTERS OF THE PRECIOUS BLOOD
ANNUNCIATION CATHOLIC CHURCH
ANNUNCIATION CATHOLIC SCHOOL
DETAIL LEGEND
ROADWAY RECONSTRUCTION
ASPHALT SHARED PATHWAY
LANDSCAPE
CONCRETE CONSTRUCTION
PROPOSED 150mm CURB AND 250mm GUTTER
EXISTING CURB
NEW CURB RAMP
TREES
ACCESS CLOSURE UNDER REVIEW
CONNECTOR WALK
INTEGRATED INFRASTRUCTURE SERVICES
INFRASTRUCTURE PLANNING AND DESIGN BRANCH