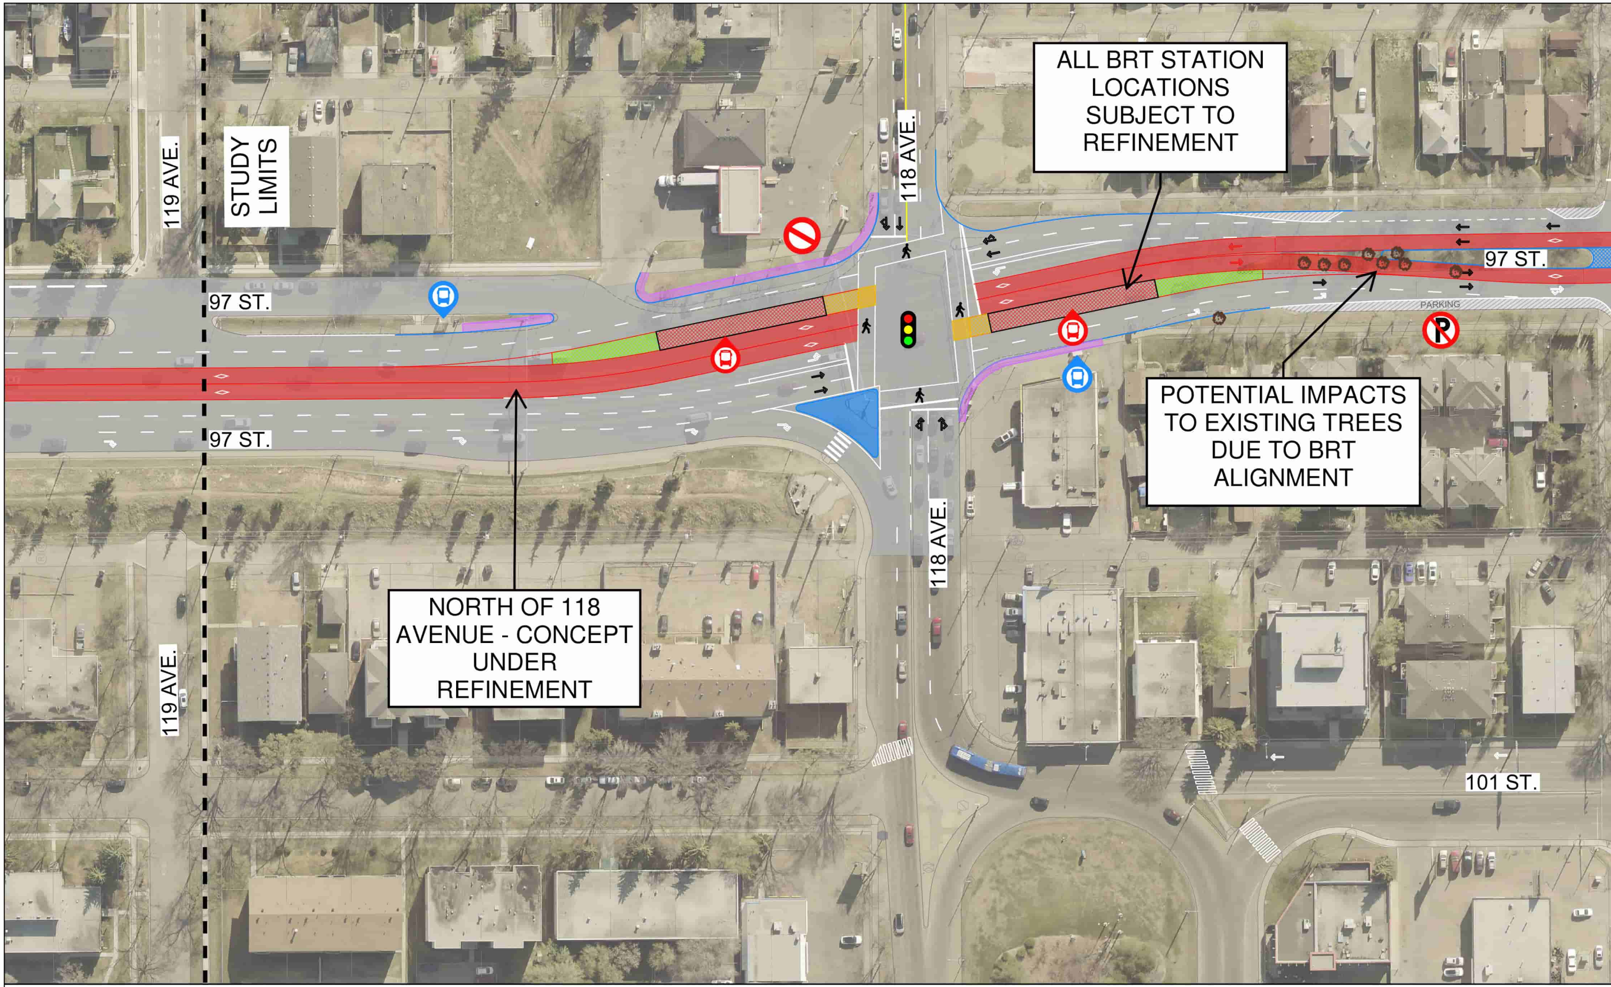
119 AVE.
STUDY LIMITS
118 AVE.
97 ST.
97 ST.
97 ST.
PARKING
118 AVE.
119 AVE.
101 ST.

ALL BRT STATION LOCATIONS SUBJECT TO REFINEMENT

POTENTIAL IMPACTS TO EXISTING TREES DUE TO BRT ALIGNMENT

NORTH OF 118 AVENUE - CONCEPT UNDER REFINEMENT

FOR INFORMATION ONLY - FURTHER REFINEMENT TO COME

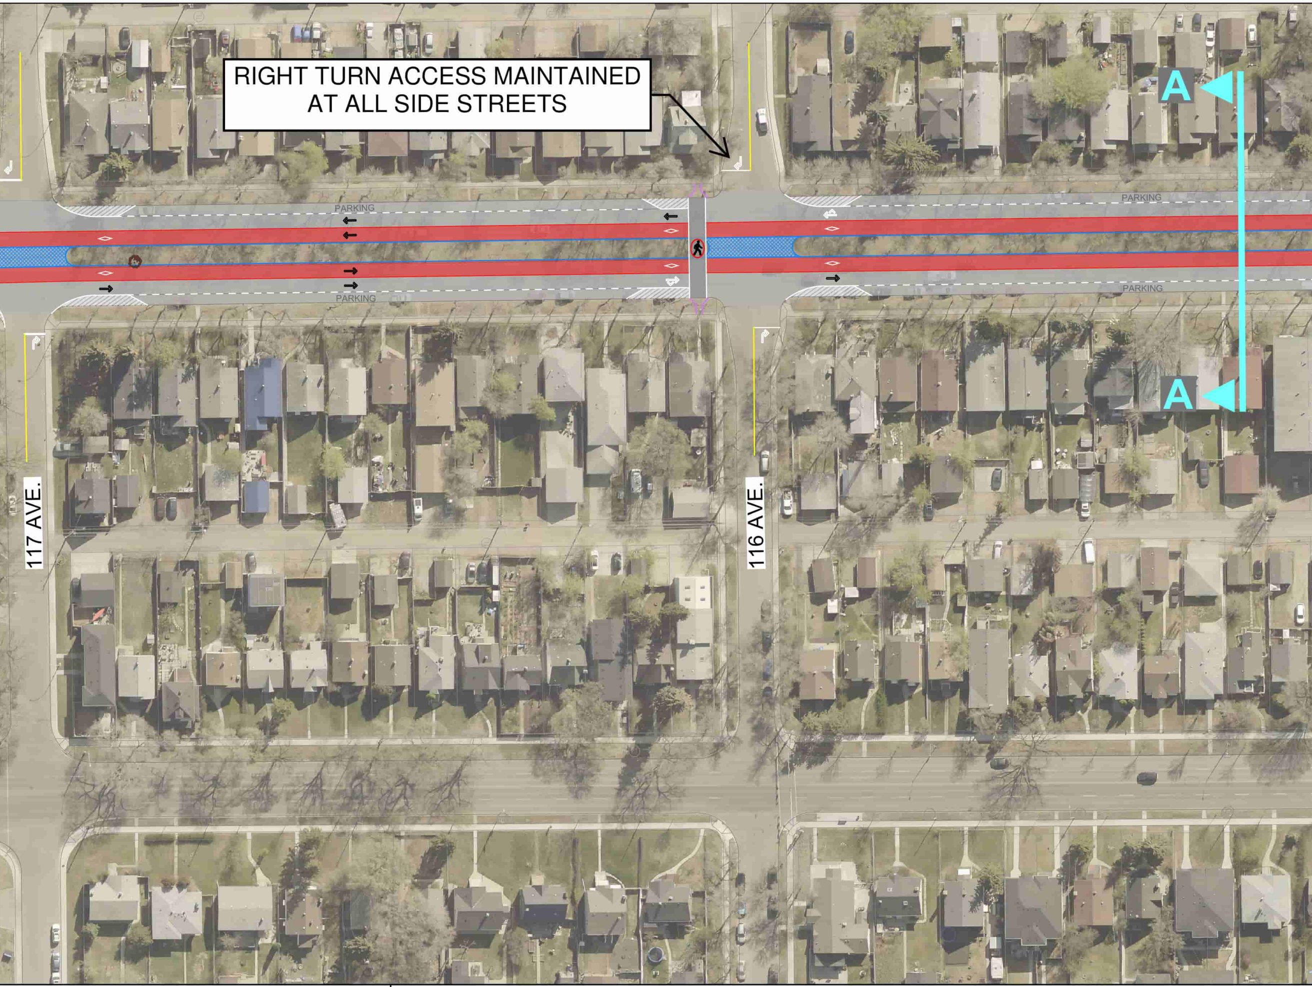

RIGHT TURN ACCESS MAINTAINED AT ALL SIDE STREETS

PARKING
PARKING
PARKING
PARKING
A
A
117 AVE.
116 AVE.

LEGEND

🟥 BRT LANE
▨ BRT STATION PLATFORM
🟨 PEDESTRIAN RAMP
▨ STATION MAINTENANCE
🟩 NEW VEGETATION

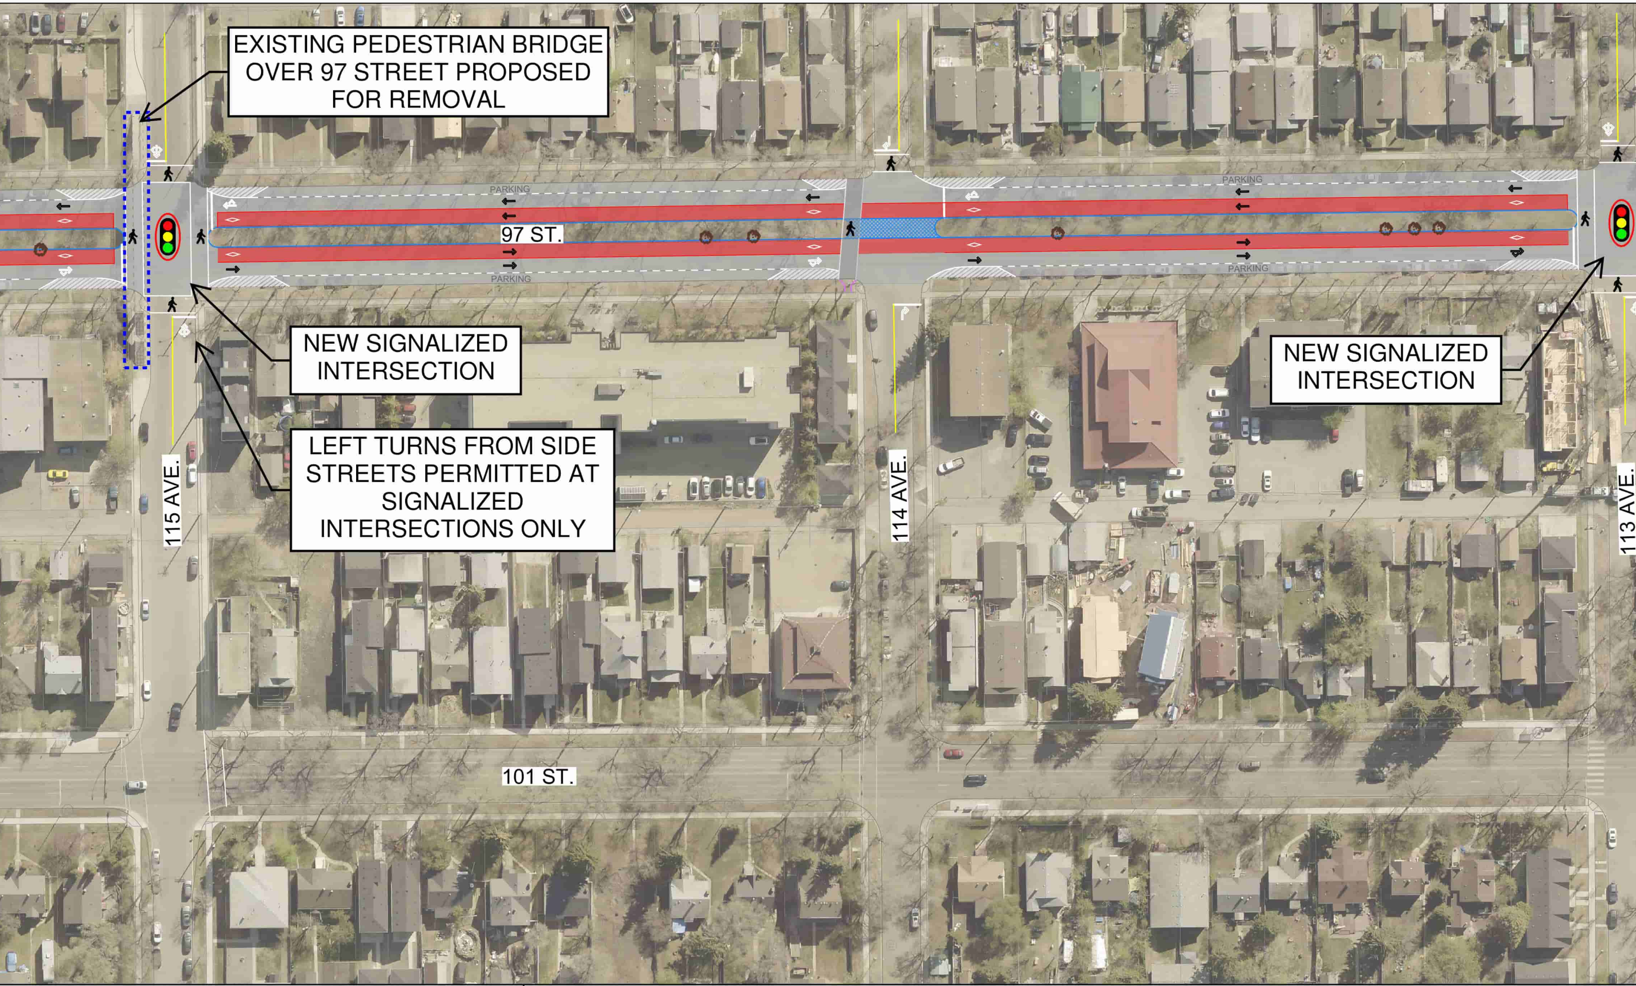
97 ST.
101 ST.
115 AVE.
114 AVE.
113 AVE.
PARKING
PARKING
PARKING
PARKING

EXISTING PEDESTRIAN BRIDGE OVER 97 STREET PROPOSED FOR REMOVAL

NEW SIGNALIZED INTERSECTION

LEFT TURNS FROM SIDE STREETS PERMITTED AT SIGNALIZED INTERSECTIONS ONLY

NEW SIGNALIZED INTERSECTION

PARKING

🟦 NEW CURB / MEDIAN

— NEW SIDEWALK

PAINTED ARROWS

⇐ DIRECTION ARROWS

NEW TREE

REMOVE TREE

NO PARKING

NEW BRT STATION

EXISTING BUS STOP

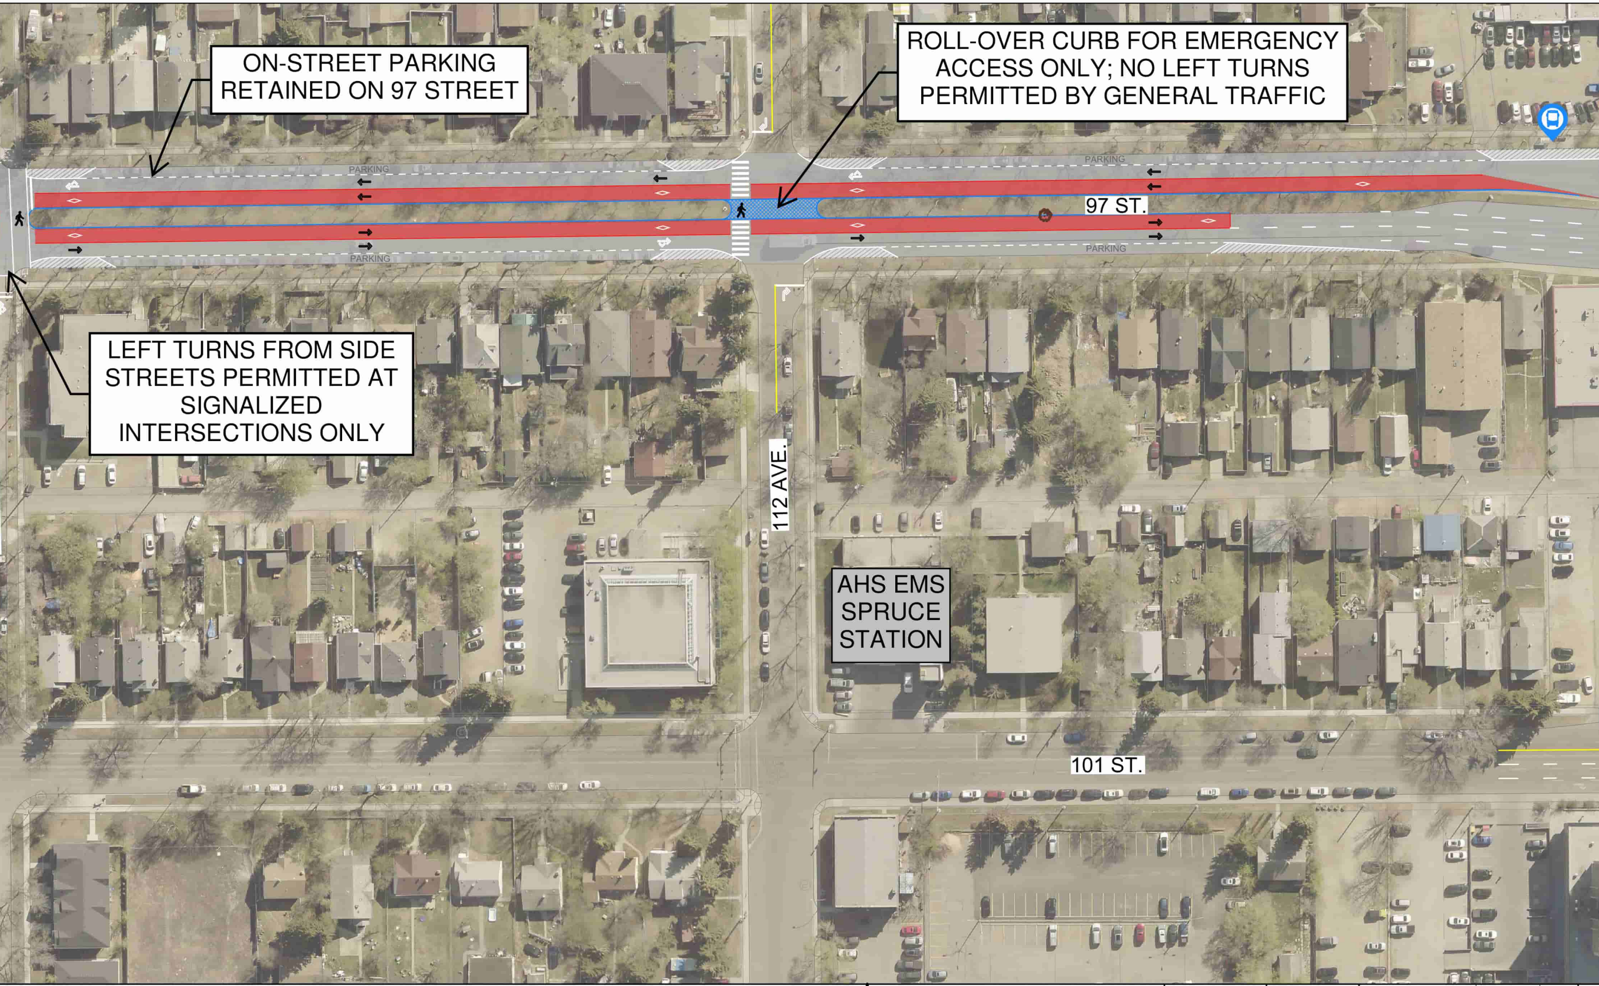
PARKING
PARKING
PARKING
PARKING
97 ST.
112 AVE.
101 ST.
AHS EMS SPRUCE STATION

ON-STREET PARKING RETAINED ON 97 STREET

ROLL-OVER CURB FOR EMERGENCY ACCESS ONLY; NO LEFT TURNS PERMITTED BY GENERAL TRAFFIC

LEFT TURNS FROM SIDE STREETS PERMITTED AT SIGNALIZED INTERSECTIONS ONLY

🚦	**NEW TRAFFIC SIGNAL**	🚶	**PEDESTRIAN CROSS WALK**
🚦	**EXISTING TRAFFIC SIGNAL**	🚶	**NEW SIGNALIZED PEDESTRIAN CROSS WALK**
⊘	**NO ACCESS**		

Issues / Revisions

Ltr./#	Date	Author	Review	Check	Description

Consultant

AECOM

Construction Return

File Number

Surveyor

Date

File Number

Construction Project Manager Date

Construction Supervisor Date

Department / Branch	Approval	Date
Transportation Planning and Design Supervisor of Transportation Planning and Design		
Transportation Planning and Design Supervisor of Transportation Planning and Design		

APPROVED FOR CONSTRUCTION

DATE

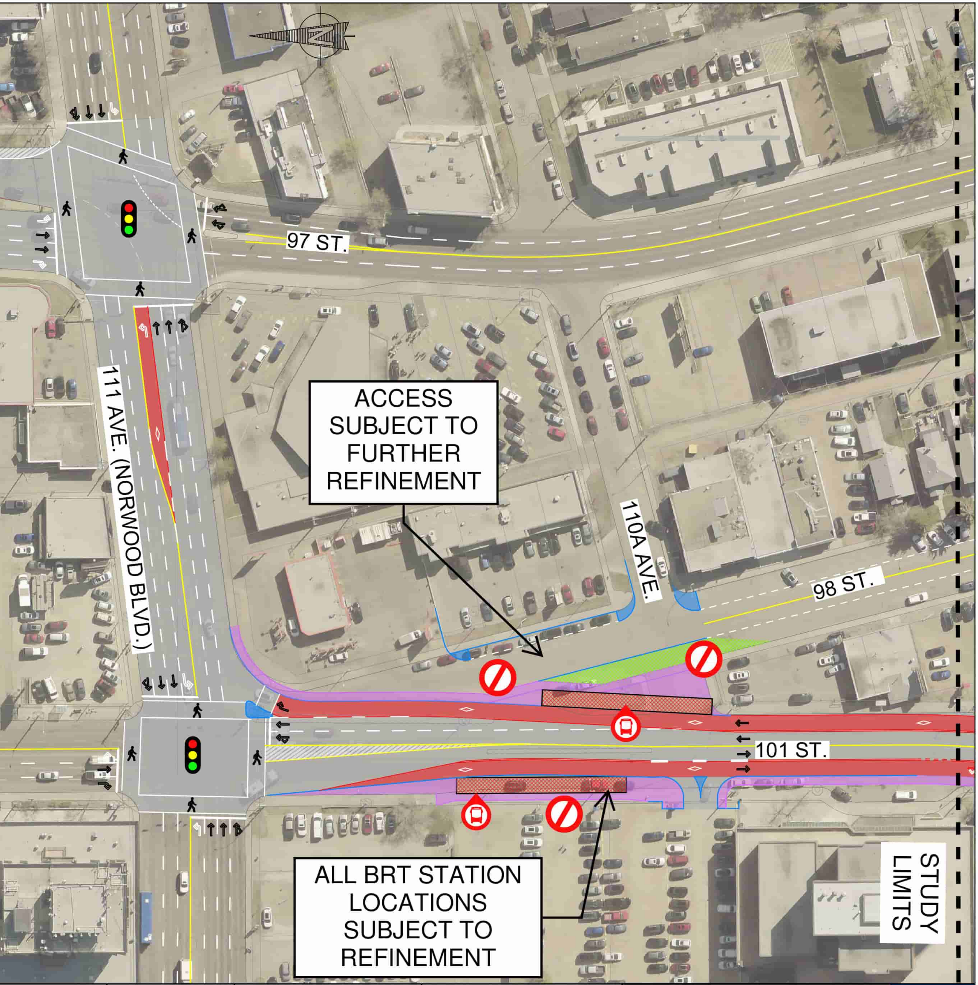
97 ST.
111 AVE. (NORWOOD BLVD.)
110A AVE.
98 ST.
101 ST.
STUDY LIMITS

ACCESS SUBJECT TO FURTHER REFINEMENT

ALL BRT STATION LOCATIONS SUBJECT TO REFINEMENT

Seal	Permit	Branch TRANSPORTATION PLANNING & DESIGN Dept INTEGRATED INFRASTRUCTURE SERVICES	Project MASS TRANSIT IMPLEMENTATION CITY OF EDMONTON BRT ROUTES Location ROUTE B1 - SEGMENT 4A OPTION 2 Drawing Title CONCEPT PLAN
		Scale 1:1000 (0 10 20 30 40 50)	Contract No. 60756314 Drawing Number
		Survey	File AECOM_Mass Transit Implementation Project_B1_bcu_4A OPTION 2_TH_Revision-.dwg

Edmonton