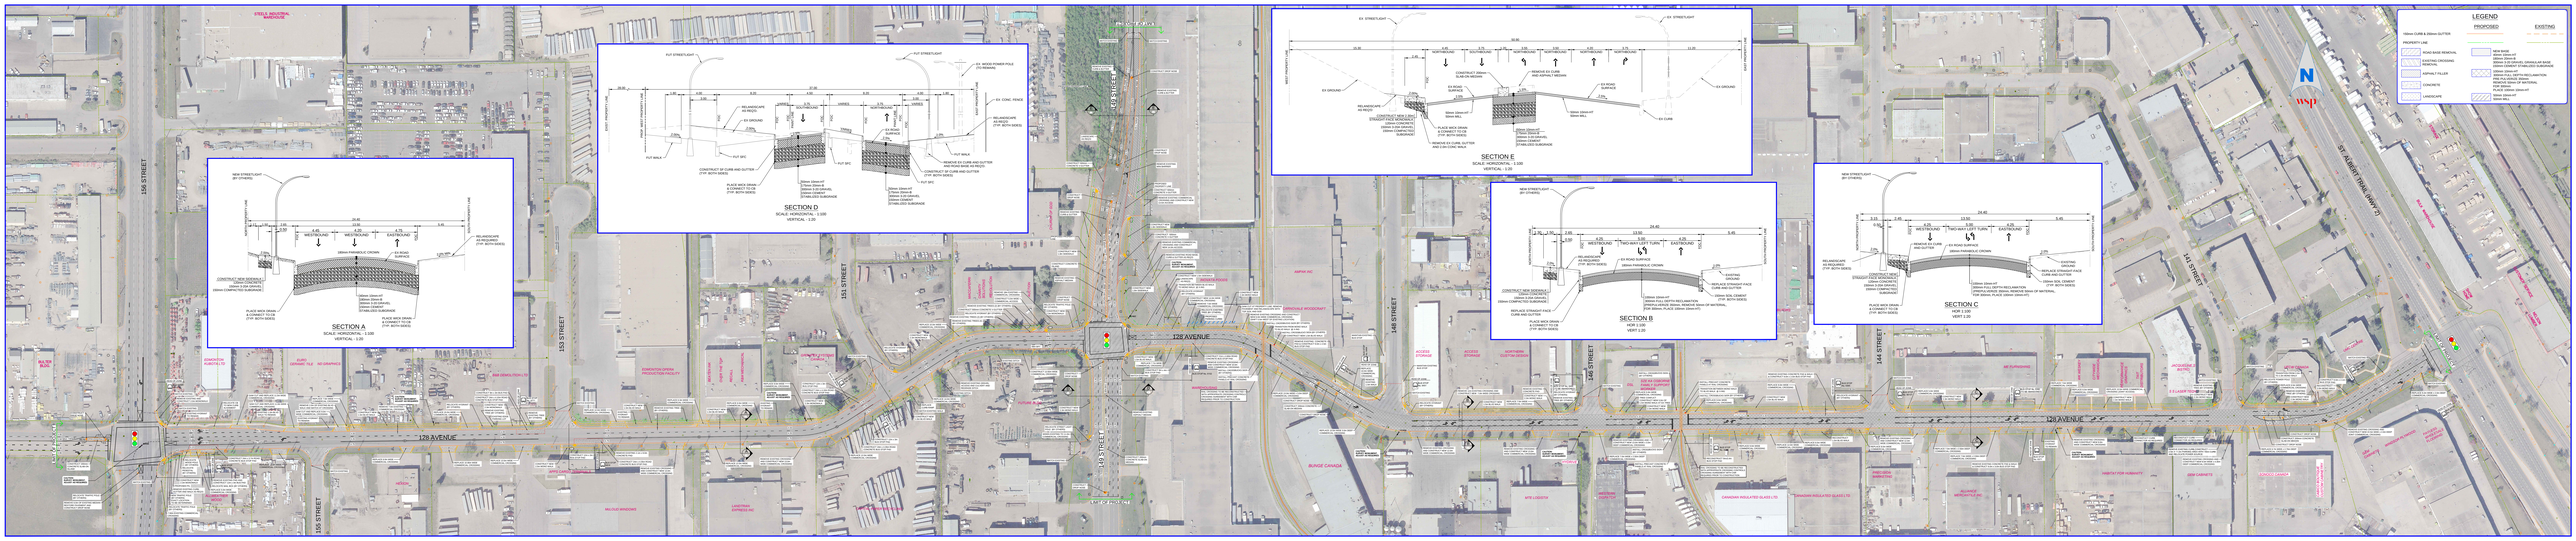
SECTION A
SCALE: HORIZONTAL - 1:100
VERTICAL - 1:20
SECTION D
SCALE: HORIZONTAL - 1:100
VERTICAL - 1:20
SECTION E
SCALE: HORIZONTAL - 1:100
VERTICAL - 1:20
SECTION B
HOR 1:100
VERT 1:20
SECTION C
HOR 1:100
VERT 1:20
LEGEND
PROPOSED
EXISTING
150mm CURB & 200mm GUTTER
PROPERTY LINE
ROAD BASE REMOVAL
EXISTING CROSSING REMOVAL
ASPHALT FILLER
CONCRETE
LANDSCAPE
NEW BASE
300mm SUBbase
100mm 20mm-0
EXISTING CROSSING DRAINLAR BASE
200mm CEMENT STABILIZED SUBGRADE
100mm 150mm-HT
PRE-PAVE ASPHALT RECLAMATION
PRE-PAVE GRADE 300mm-HT
EXISTING CROSSING REMOVAL
HOR 300mm
PRE-PAVE 100mm-HT
50mm 20mm-HT
50mm 0mm
156 STREET
155 STREET
153 STREET
151 STREET
149 STREET
148 STREET
145 STREET
144 STREET
142 STREET
128 AVENUE
ST. ALBERT TRAIL (HWY 2)
N
wsp