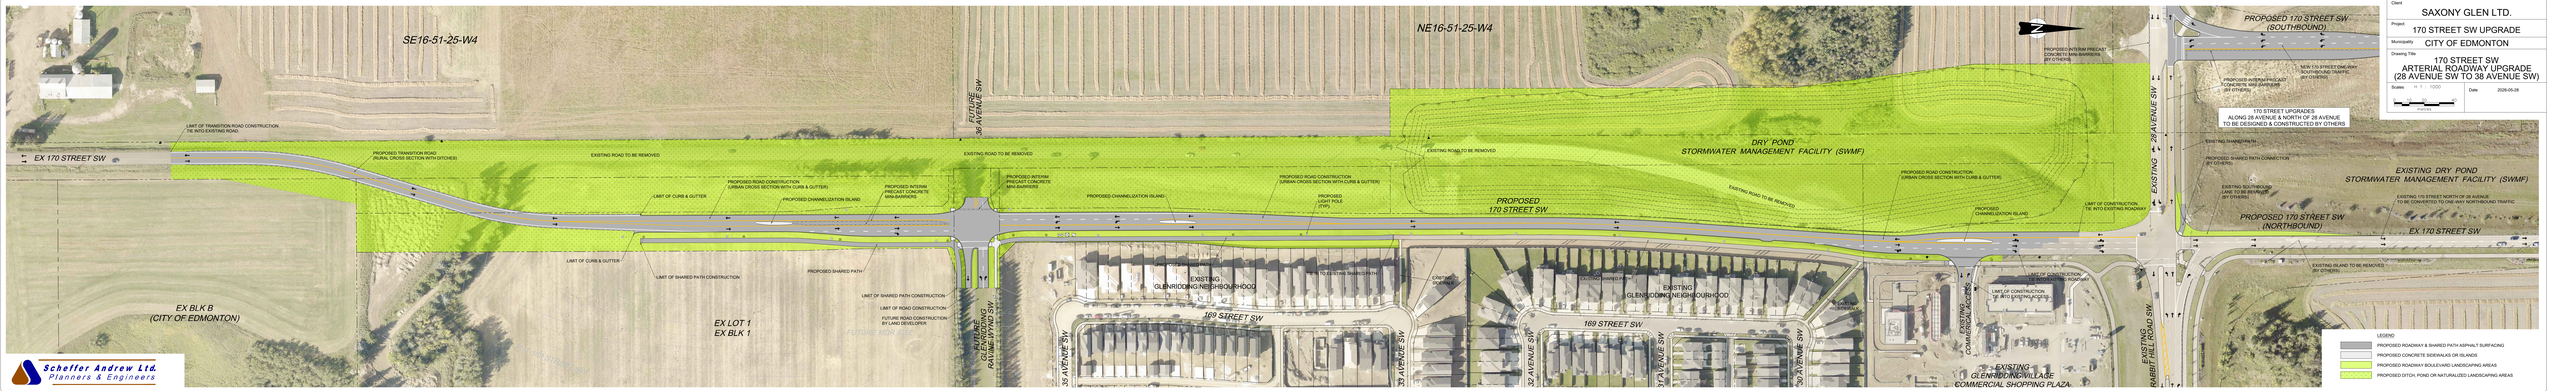

Client	SAXONY GLEN LTD.
Project	170 STREET SW UPGRADE
Municipality	CITY OF EDMONTON
Drawing Title	170 STREET SW ARTERIAL ROADWAY UPGRADE (28 AVENUE SW TO 38 AVENUE SW)
Scales	H: 1 : 1000
Date	2026-05-28