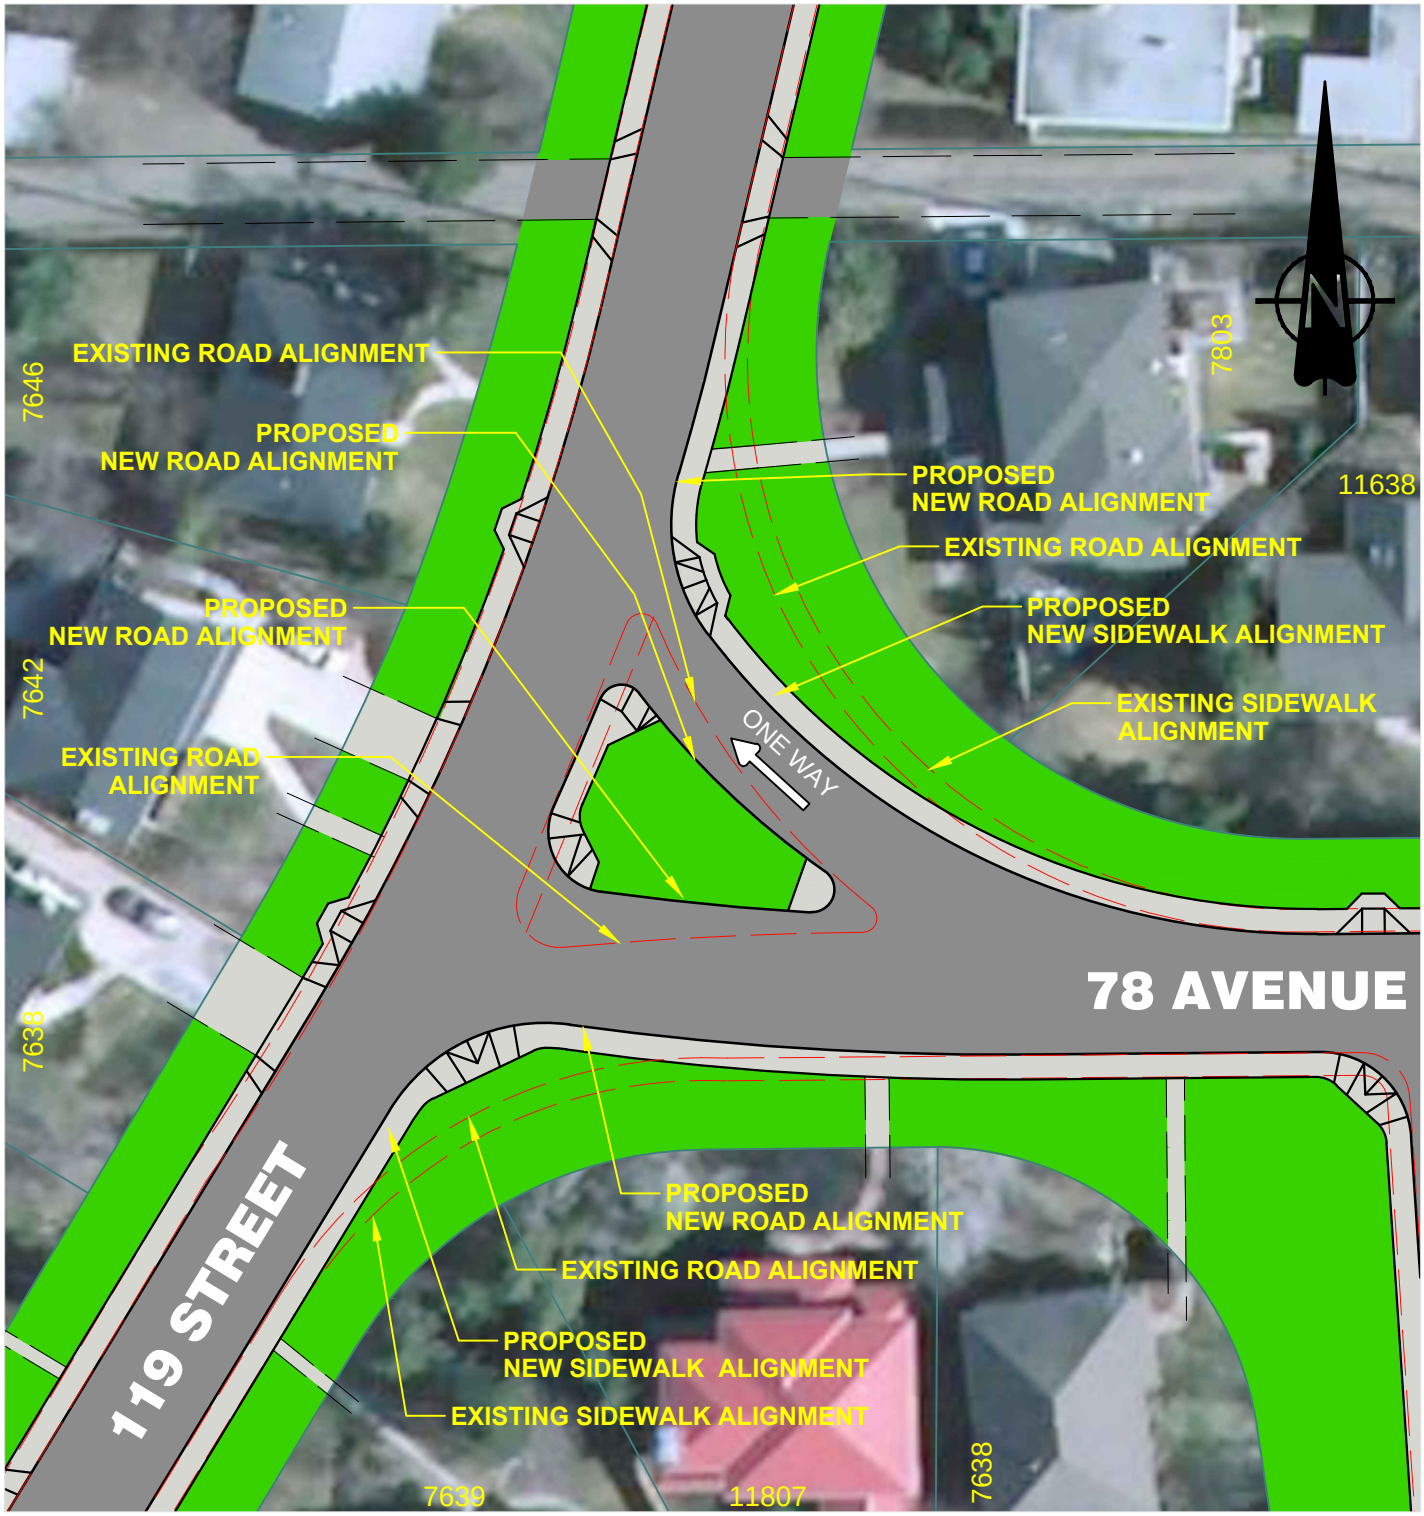

BELGRAVIA

119 STREET / 78 AVENUE
INTERSECTION ENHANCEMENT
2018

1:500 0 5 10 15 20m