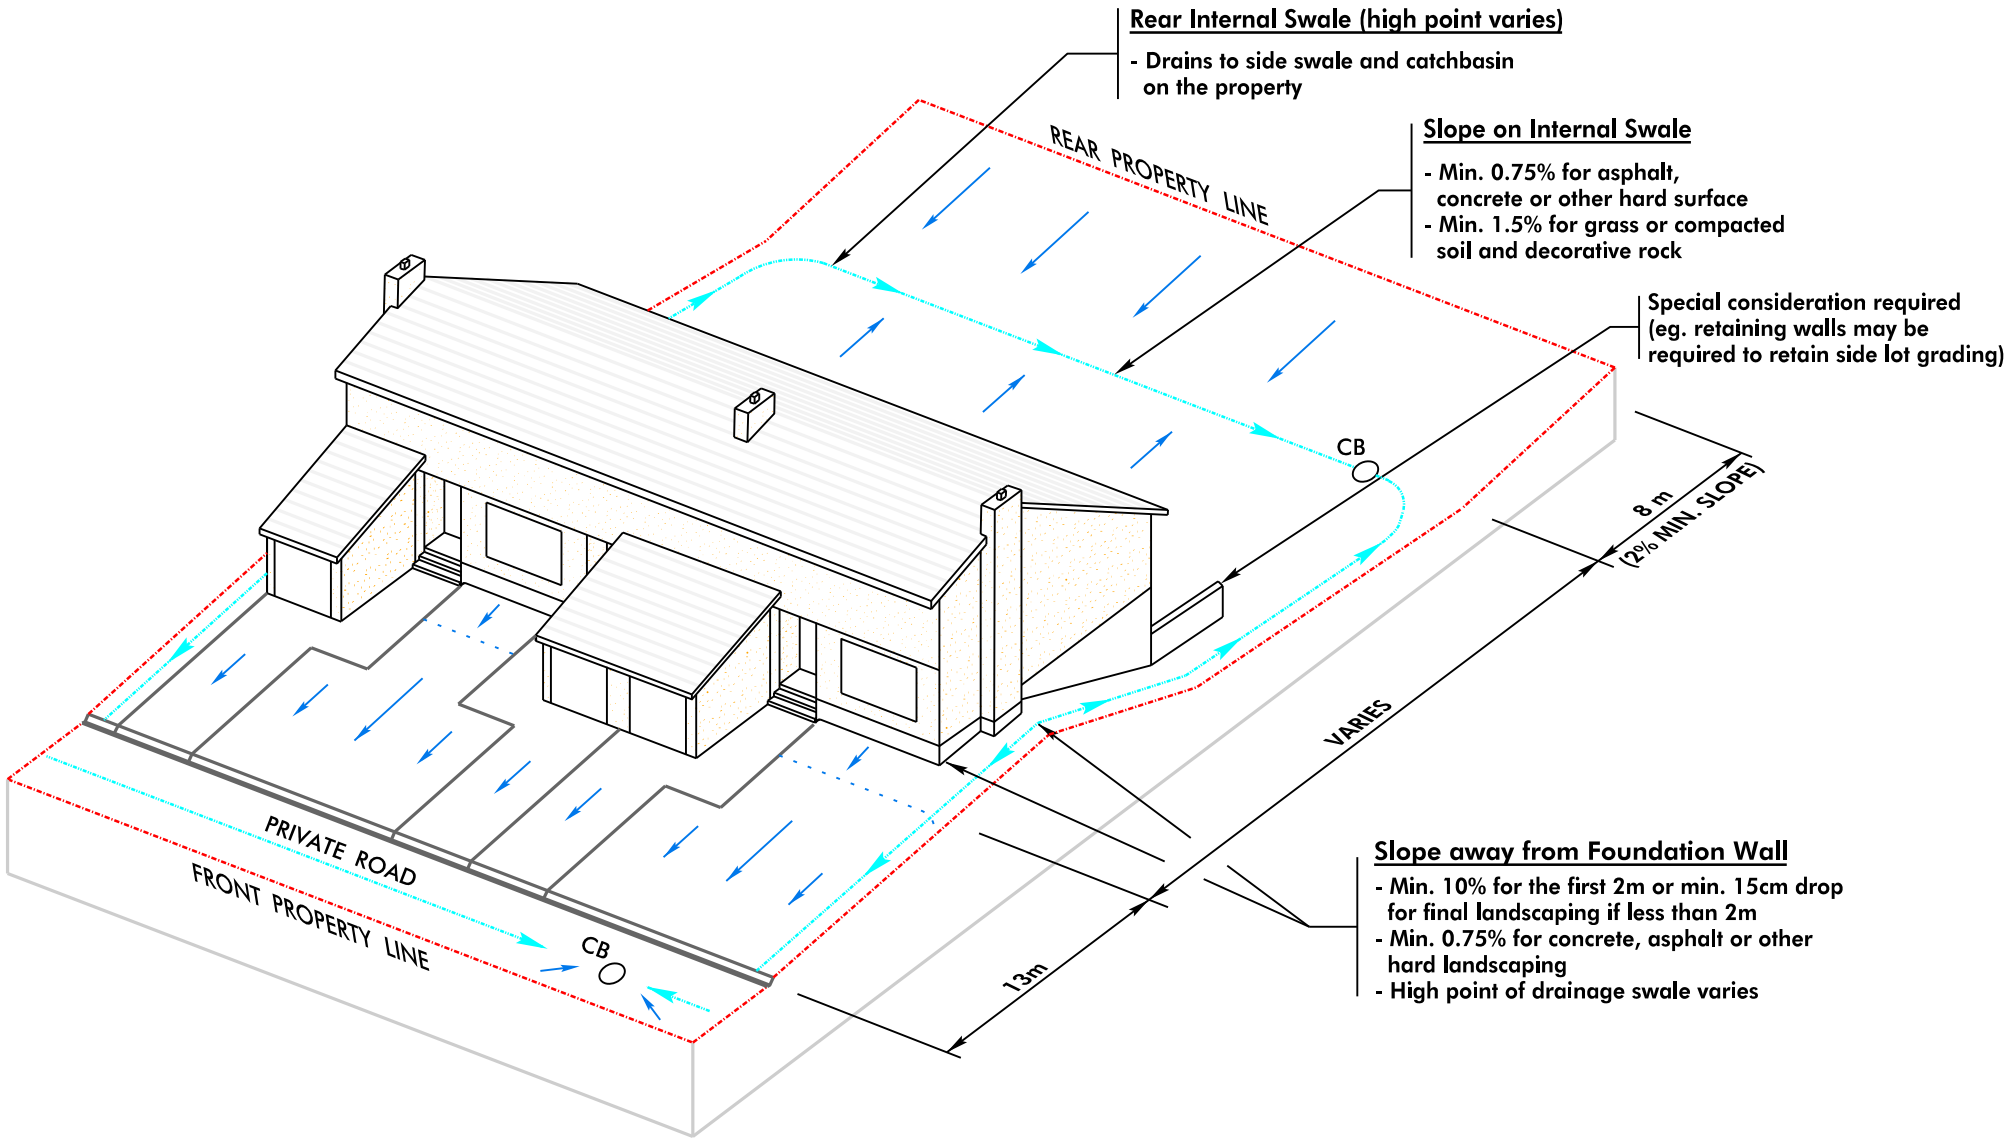

CB - Catchbasin on Private Property

THE CITY OF Edmonton FINANCIAL SERVICES AND UTILITIES

MULTI–FAMILY (3 OR MORE UNITS)

LOT TYPE W

SPLIT INTERNAL SITE SURFACE DRAINAGE WALKOUT BASEMENT

DATE: APRIL 2013

DRAWING NO: MUL-06

FILE NO.: LOTSTD2012.DGN

DDA: LOTSTD2012.DGN APR 2013