CAPILANO WEST NEIGHBOURHOOD RENEWAL
STREETLIGHT RENEWAL PROGRAM 2011 / 2012

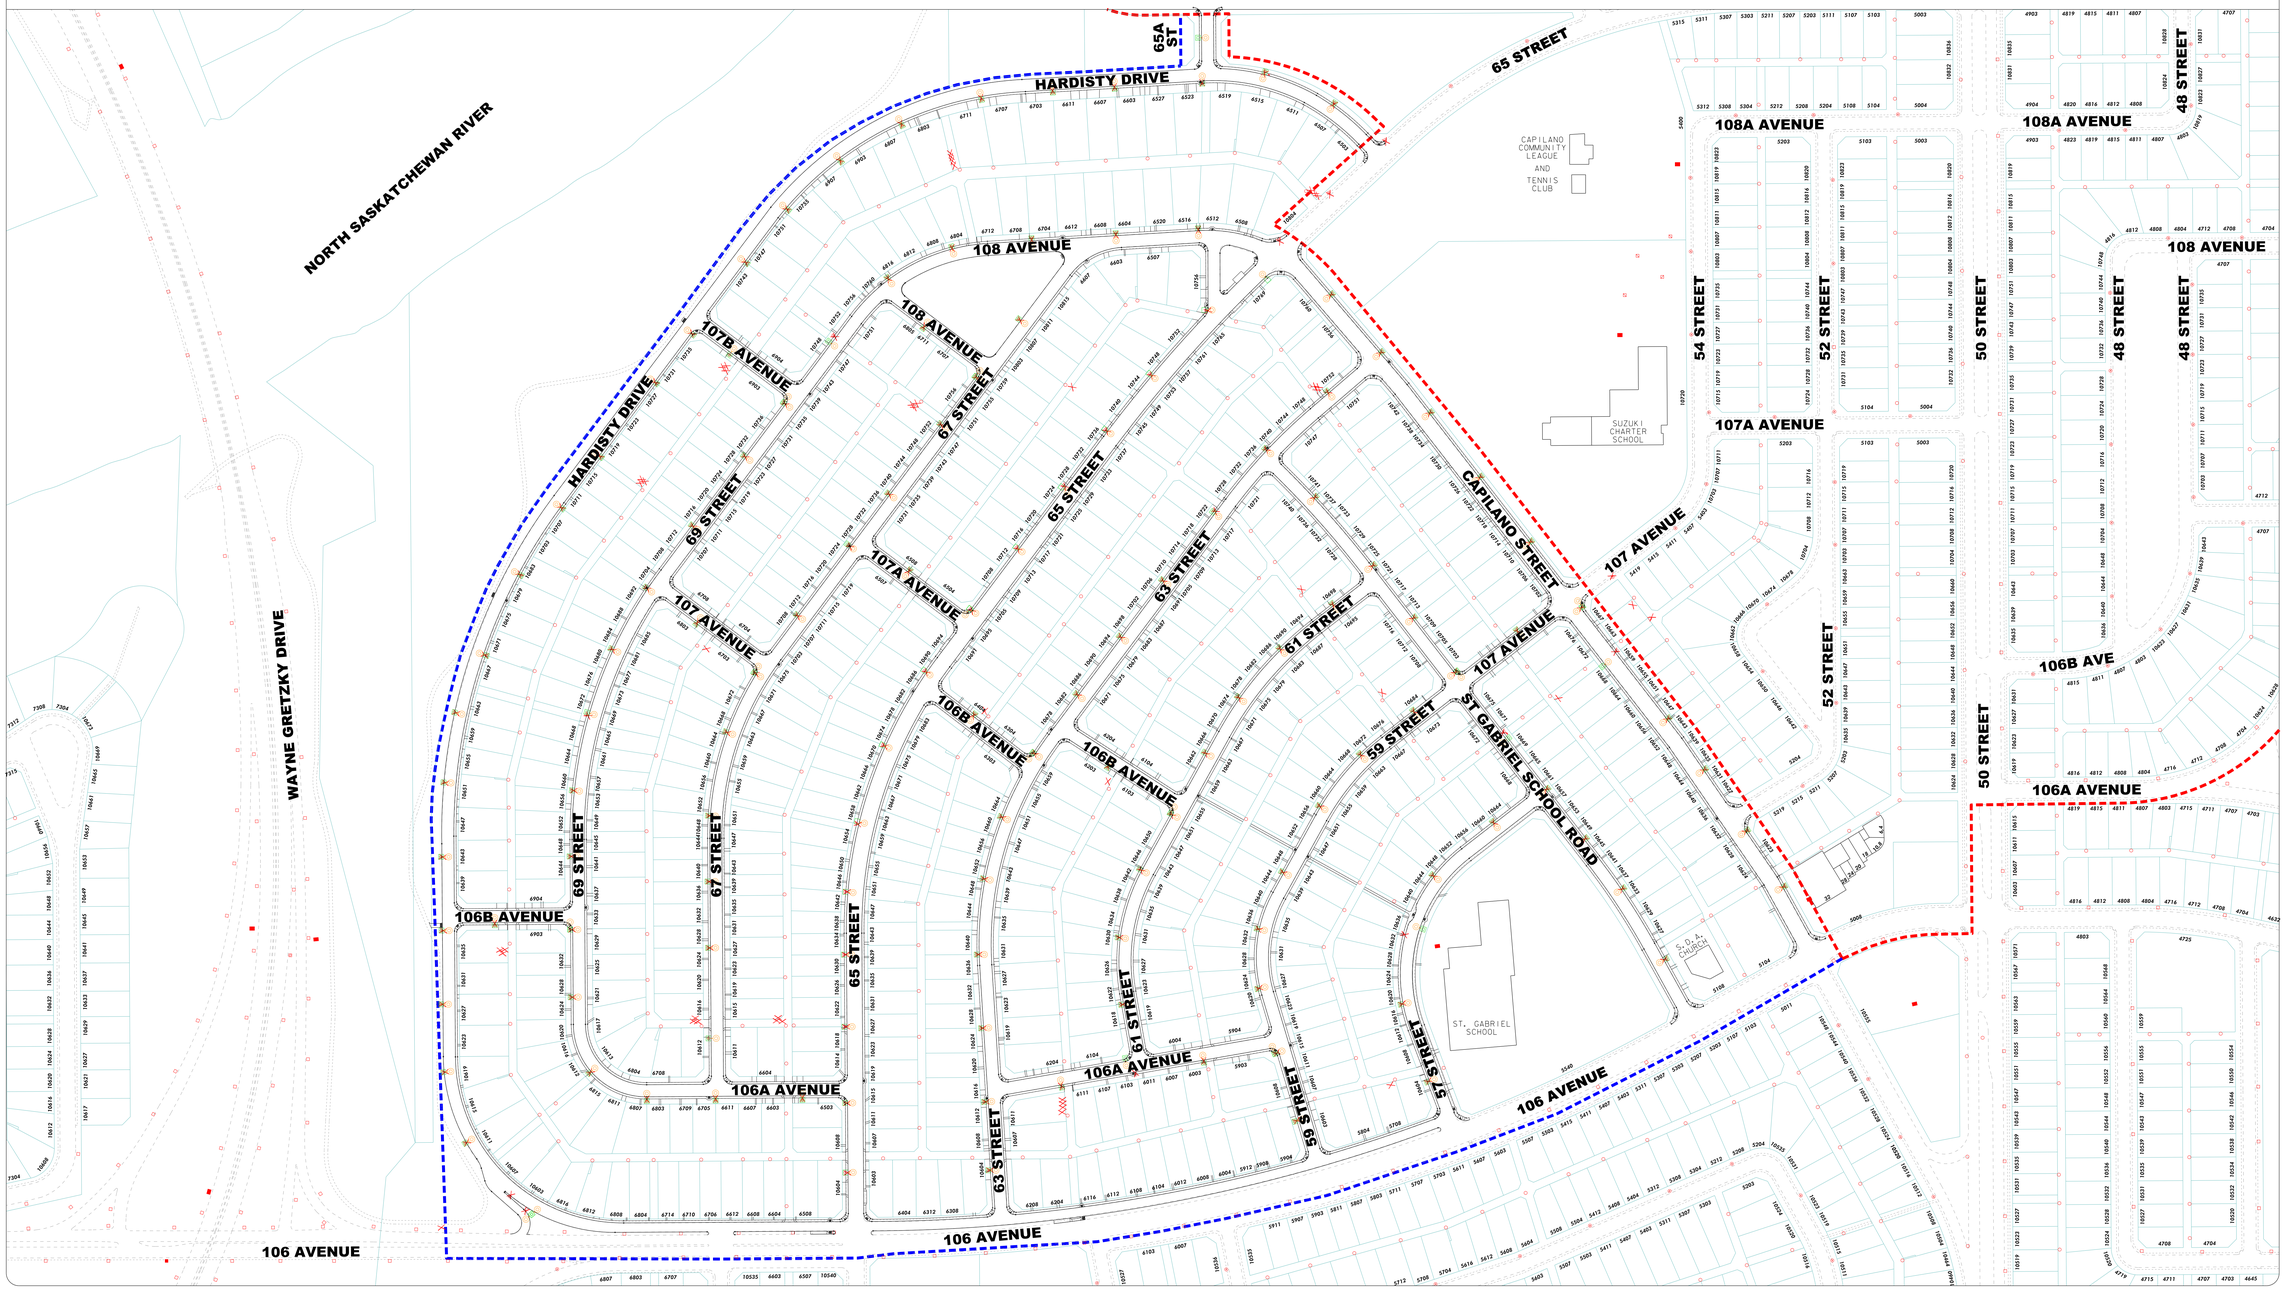

DETAIL LEGEND

- 2011 PROJECT LIMITS
- 2012 PROJECT LIMITS
- NEW STREET LIGHT
- EXISTING STREET LIGHT TO BE REMOVED
- EXISTING STREET LIGHT TO REMAIN

THE CITY OF Edmonton
CAPITAL CONSTRUCTION DEPARTMENT
ROADS DESIGN AND CONSTRUCTION BRANCH

PRELIMINARY

FOR DISCUSSION ONLY
SUBJECT TO REVISION

THE CITY OF Edmonton
CAPITAL CONSTRUCTION DEPARTMENT
ROADS DESIGN AND CONSTRUCTION BRANCH

PROJECT

CAPILANO WEST
NEIGHBOURHOOD RENEWAL
STREETLIGHT RENEWAL PROGRAM
2011 / 2012

CAPILANO EAST NEIGHBOURHOOD RENEWAL
STREETLIGHT RENEWAL PROGRAM 2012 / 2013

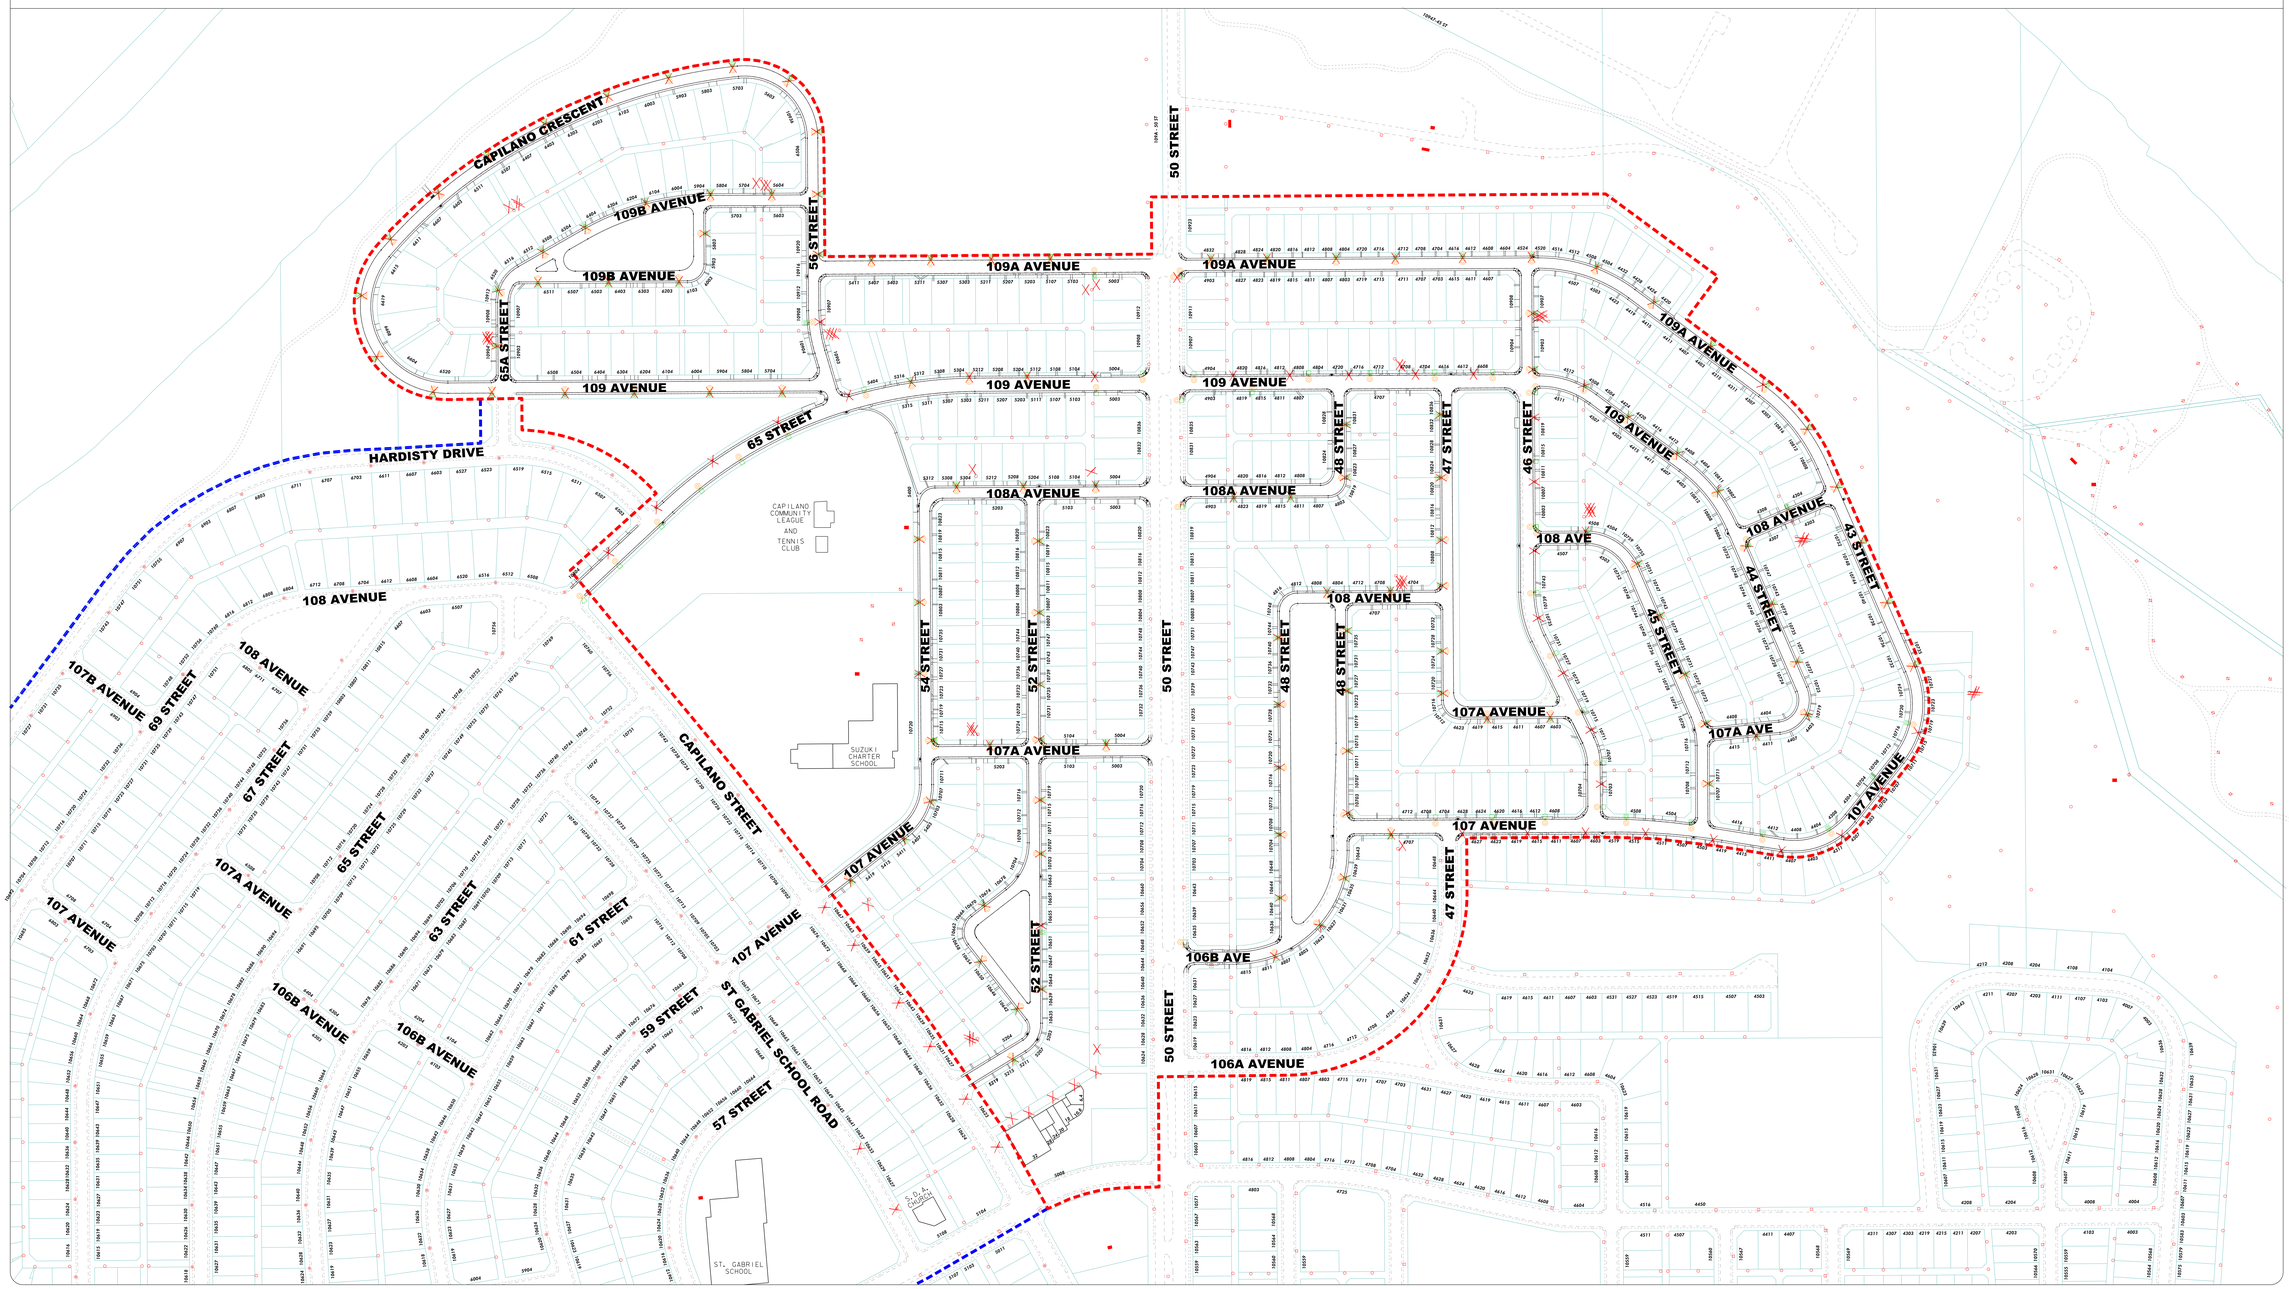

DETAIL LEGEND

- 2011 PROJECT LIMITS
- 2012 PROJECT LIMITS
- NEW STREET LIGHT
- EXISTING STREET LIGHT TO BE REMOVED
- EXISTING STREET LIGHT TO REMAIN

THE CITY OF Edmonton
CAPITAL CONSTRUCTION DEPARTMENT
ROADS DESIGN AND CONSTRUCTION BRANCH

PRELIMINARY

FOR DISCUSSION ONLY
SUBJECT TO REVISION

THE CITY OF Edmonton
CAPITAL CONSTRUCTION DEPARTMENT
ROADS DESIGN AND CONSTRUCTION BRANCH

PROJECT

CAPILANO EAST
NEIGHBOURHOOD RENEWAL
STREETLIGHT RENEWAL PROGRAM
2012 / 2013