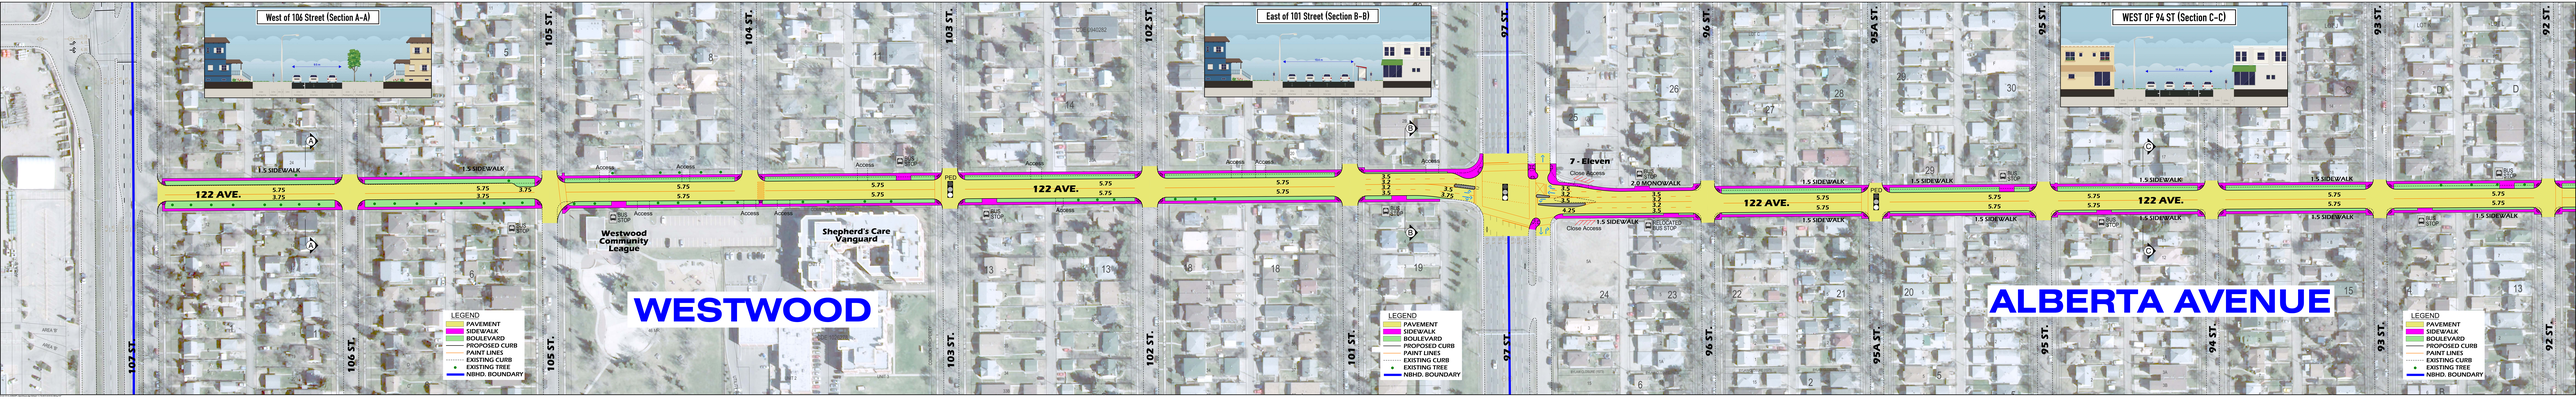
West of 106 Street (Section A-A)
East of 101 Street (Section B-B)
WEST OF 94 ST (Section C-C)
WESTWOOD
ALBERTA AVENUE
122 AVE.
1.5 SIDEWALK
Westwood Community League
Shepherd's Care Vanguard
7 - Eleven
Close Access
RELOCATED BUS STOP
2.0 MONO RAIL
BUS STOP
Access
LEGEND
PAVEMENT
SIDEWALK
BOULEVARD
PROPOSED CURB
PAINT LINES
EXISTING CURB
EXISTING TREE
NBHD. BOUNDARY
102 ST.
103 ST.
104 ST.
105 ST.
106 ST.
101 ST.
92 ST.
93 ST.
94 ST.
95 ST.
95A ST.
96 ST.