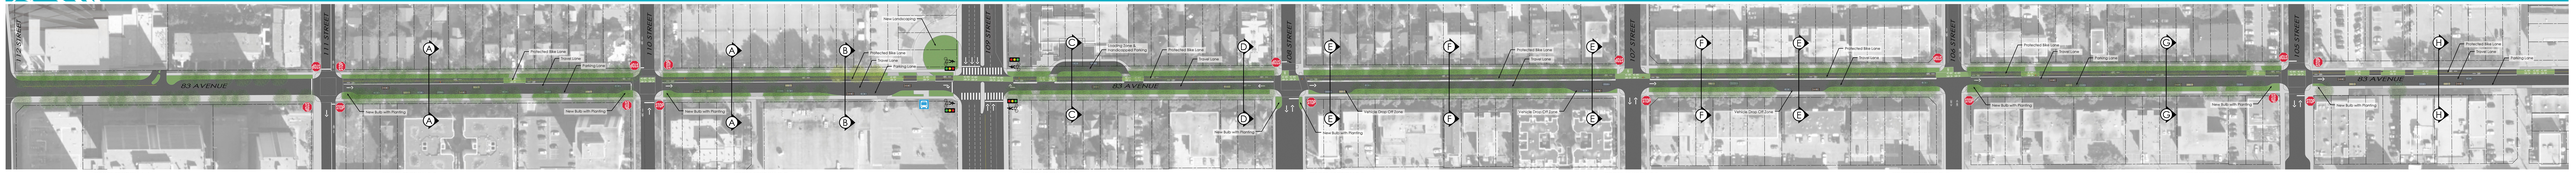

CROSS-SECTION A-A

CROSS-SECTION B-B

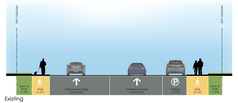

CROSS-SECTION C-C

CROSS-SECTION D-D

CROSS-SECTION E-E

CROSS-SECTION F-F

CROSS-SECTION G-G

CROSS-SECTION H-H

All dimensions are approximate.

83 AVENUE BIKE ROUTE | 112 STREET TO 105 STREET