ARTERIAL ROADWAY RECONSTRUCTION
90 AVENUE - 75 STREET TO 83 STREET

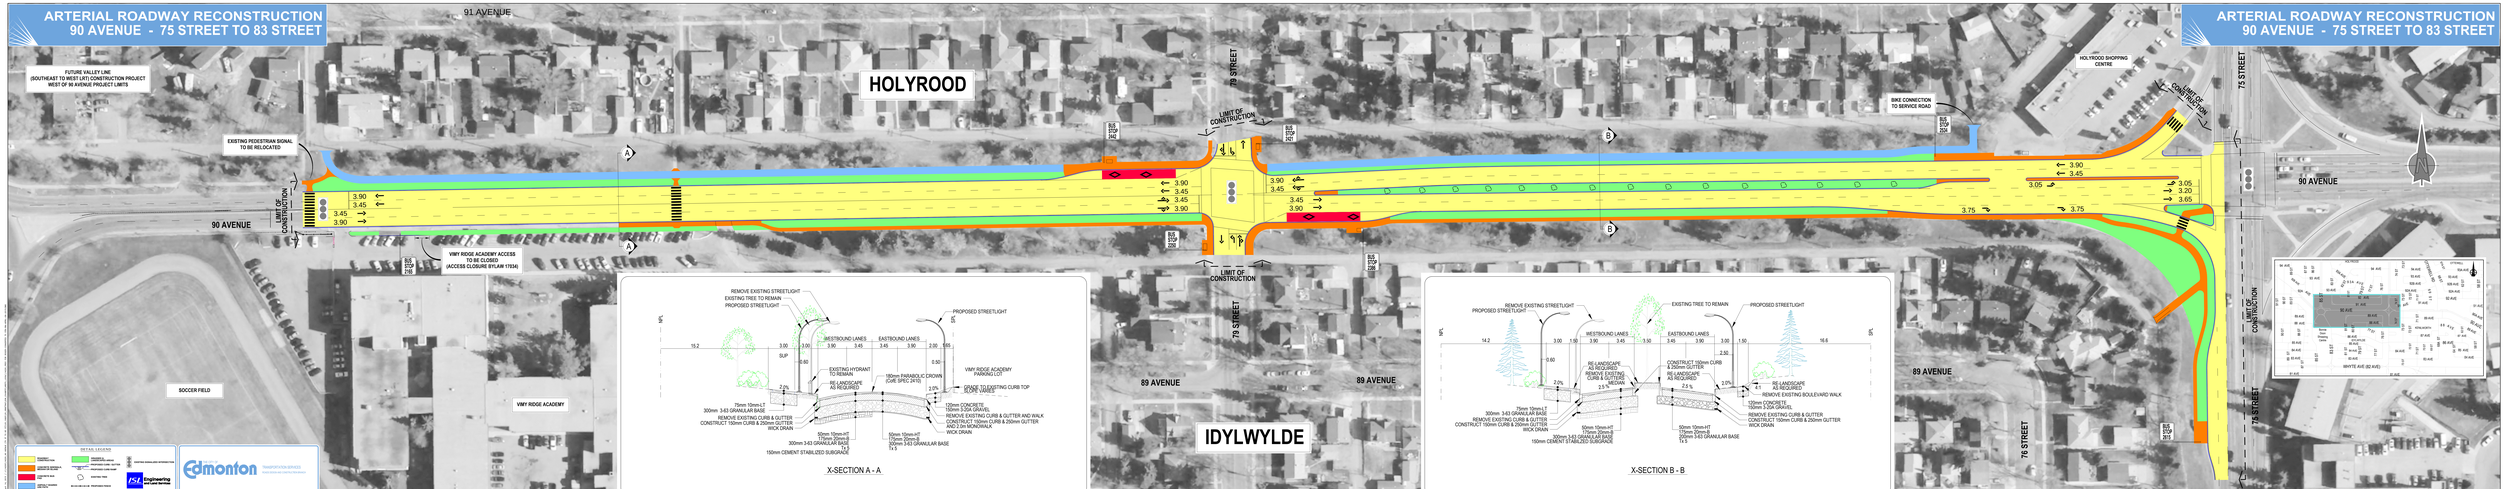

DETAIL LEGEND

Edmonton Transportation Services

isl engineering and land services