THE WAY AHEAD

BUILDING GREAT NEIGHBOURHOODS

TRANSFORMING | **EDMONTON**
BRINGING OUR CITY TO LIFE

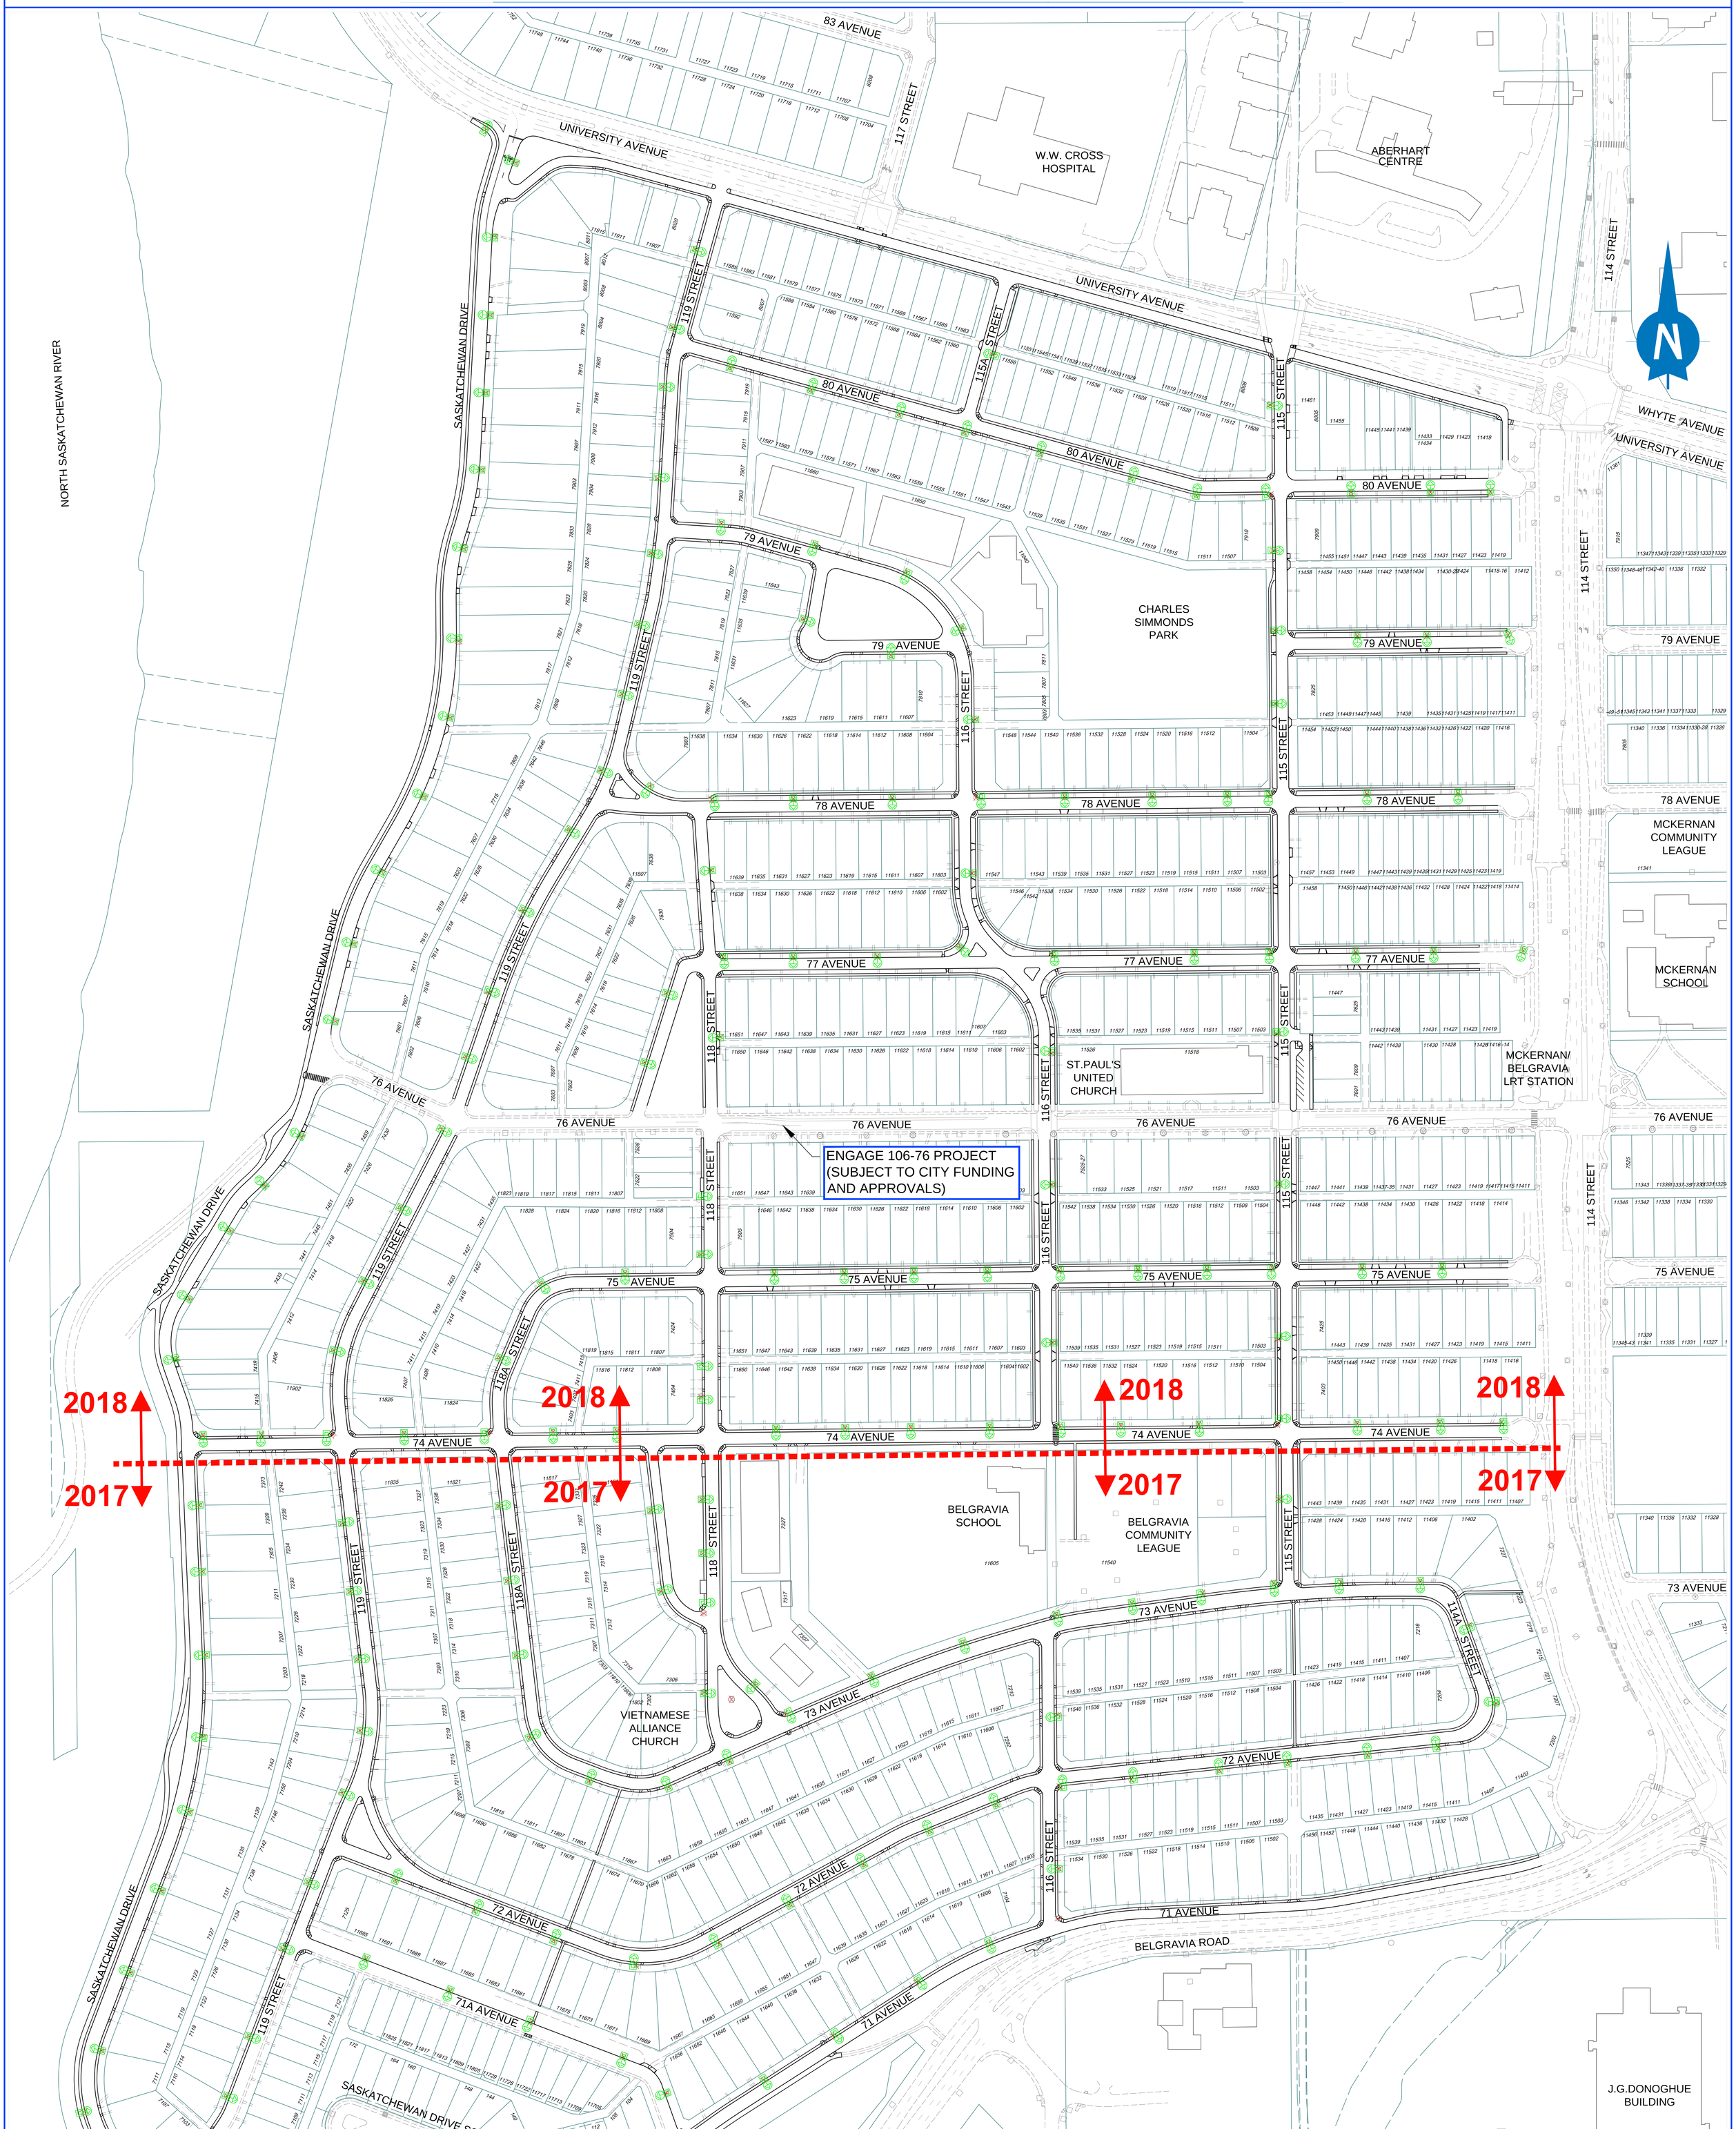

DETAIL LEGEND

- EXISTING STREETLIGHTS TO BE REMOVED
- PROPOSED STREETLIGHT
- REPLACE LUMINAIRE ON EXISTING WOODEN POLE
- EXISTING STREETLIGHT TO REMAIN

BELGRAVIA / MCKERNAN (WEST OF 114 STREET)

NEIGHBOURHOOD RENEWAL
STREETLIGHT RENEWAL
2017 / 2018

PRELIMINARY
SUBJECT TO CHANGE

THE CITY OF Edmonton