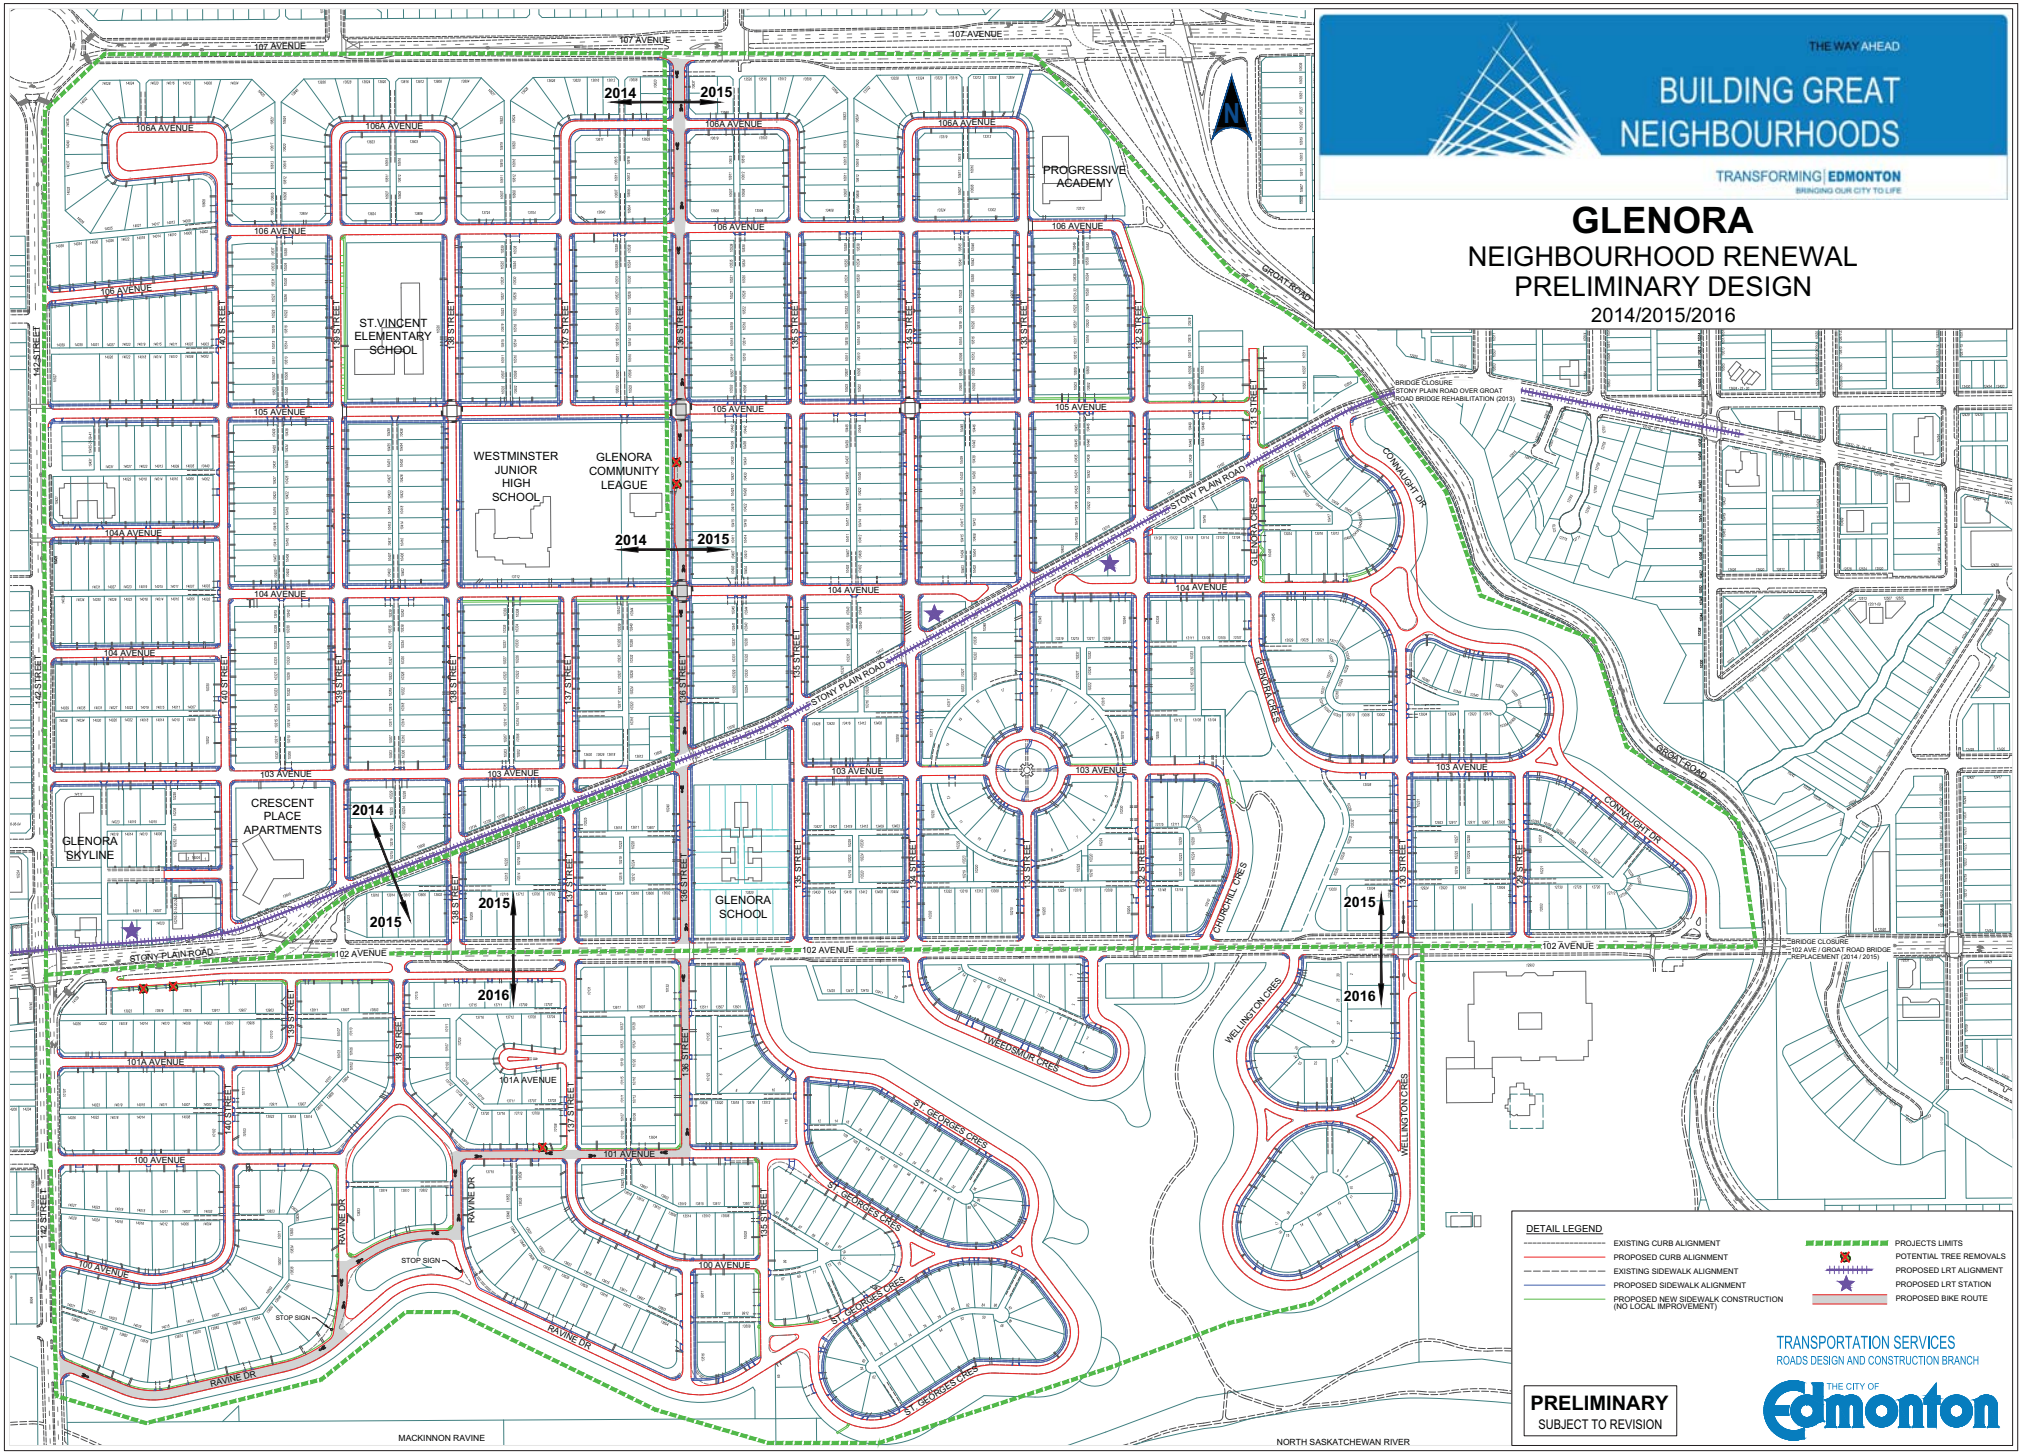
THE WAY AHEAD
BUILDING GREAT NEIGHBOURHOODS
TRANSFORMING EDMONTON
BRINGING OUR CITY TO LIFE
GLENORA
NEIGHBOURHOOD RENEWAL
PRELIMINARY DESIGN
2014/2015/2016
ST. VINCENT ELEMENTARY SCHOOL
WESTMINSTER JUNIOR HIGH SCHOOL
GLENORA COMMUNITY LEAGUE
PROGRESSIVE ACADEMY
CRESCENT PLACE APARTMENTS
GLENORA SKYLINE
GLENORA SCHOOL
STONY PLAIN ROAD
GROAT ROAD
CONNAUGHT DR
RAVINE DR
MACKINNON RAVINE
NORTH SASKATCHEWAN RIVER
BRIDGE CLOSURE STONY PLAIN ROAD OVER GROAT ROAD BRIDGE REHABILITATION (2013)
BRIDGE CLOSURE 102 AVE / GROAT ROAD BRIDGE REPLACEMENT (2014 / 2015)
DETAIL LEGEND
EXISTING CURB ALIGNMENT
PROPOSED CURB ALIGNMENT
EXISTING SIDEWALK ALIGNMENT
PROPOSED SIDEWALK ALIGNMENT
PROPOSED NEW SIDEWALK CONSTRUCTION (NO LOCAL IMPROVEMENT)
PROJECTS LIMITS
POTENTIAL TREE REMOVALS
PROPOSED LRT ALIGNMENT
PROPOSED LRT STATION
PROPOSED BIKE ROUTE
TRANSPORTATION SERVICES
ROADS DESIGN AND CONSTRUCTION BRANCH
PRELIMINARY
SUBJECT TO REVISION
THE CITY OF Edmonton