THE WAY AHEAD

BUILDING GREAT NEIGHBOURHOODS

TRANSFORMING EDMONTON
BRINGING OUR CITY TO LIFE

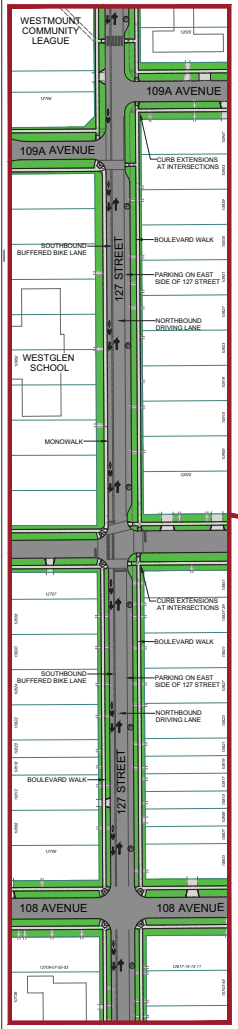

DESIGN IDEA 1
BIKE LANES / CURB EXTENSIONS

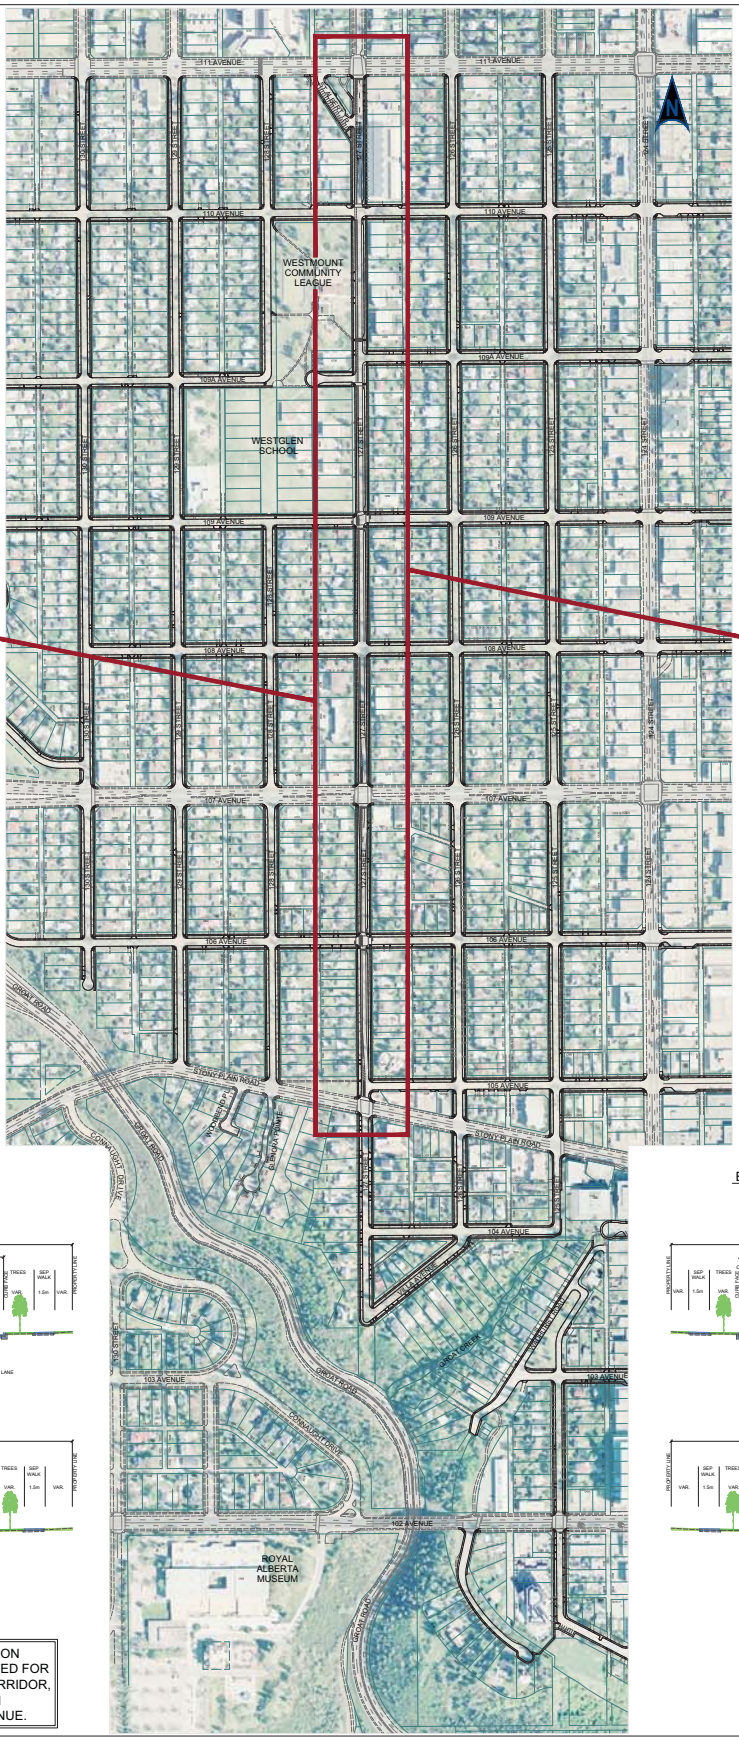

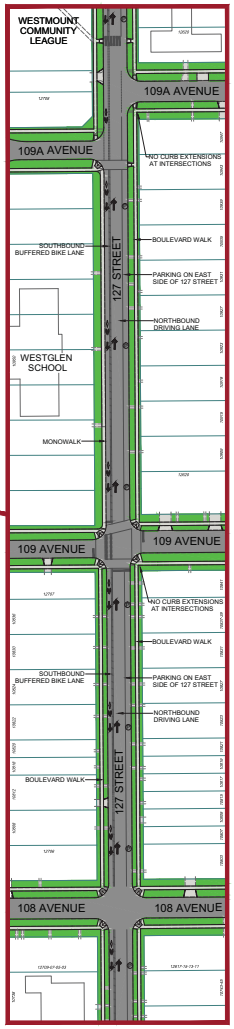

DESIGN IDEA 2
BIKE LANES / NO CURB EXTENSIONS

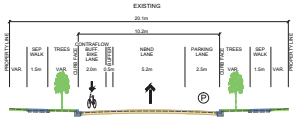

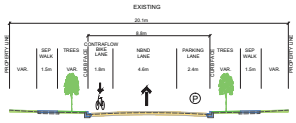

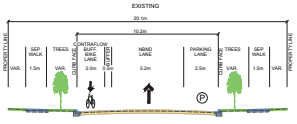

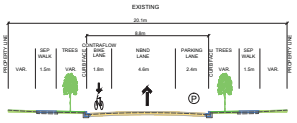

THIS FALL, A CONSULTATION PROCESS WILL BE INITIATED FOR THE 127 STREET BIKE CORRIDOR, EXTENDING NORTH FROM WESTMOUNT TO 118 AVENUE.

FOR INFORMATION ONLY

WESTMOUNT

NEIGHBOURHOOD RENEWAL

127 STREET - AREA 1

2015/2016/2017

TRANSPORTATION SERVICES
ROADS DESIGN AND CONSTRUCTION BRANCH

THE CITY OF Edmonton