THE WAY AHEAD

BUILDING GREAT NEIGHBOURHOODS

TRANSFORMING | **EDMONTON**

BRINGING OUR CITY VISION TO LIFE

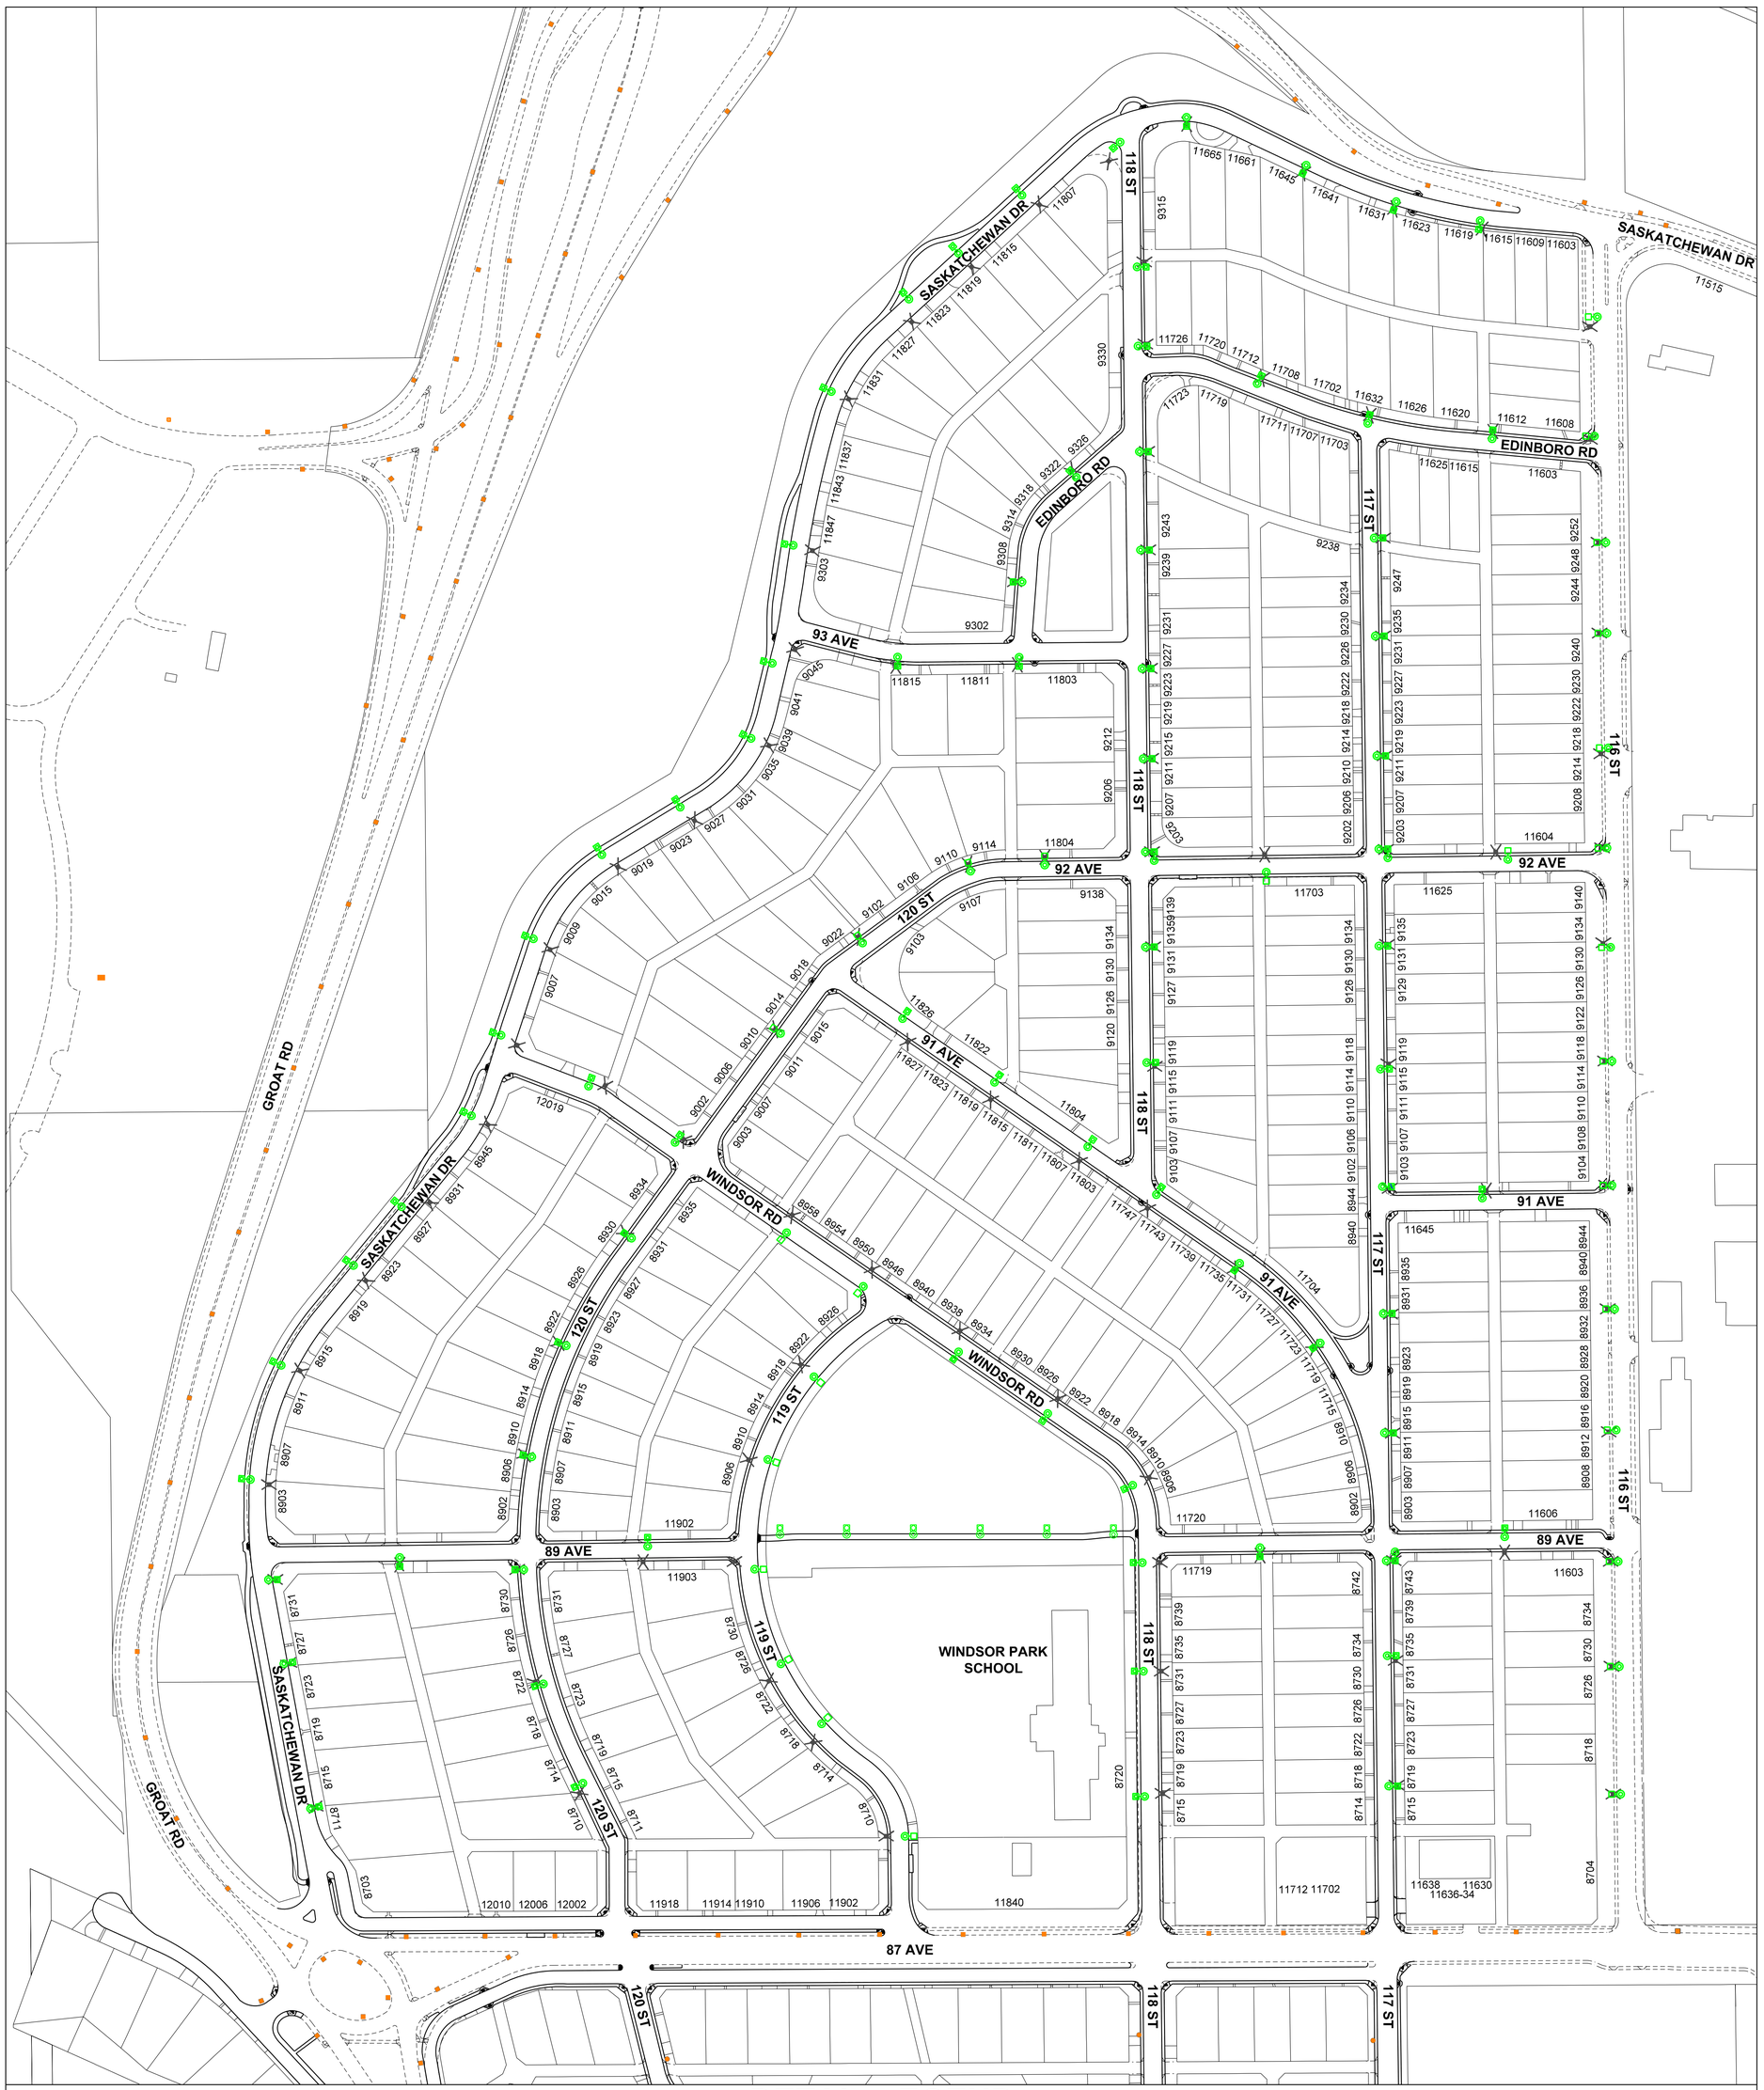

DETAIL LEGEND

- NEW STREETLIGHT
- EXISTING STREETLIGHT TO BE REMOVED
- EXISTING STREETLIGHT TO REMAIN

WINDSOR PARK

PRELIMINARY STREET LIGHTING DESIGN

2012 NORTH

PRELIMINARY
SUBJECT TO REVISION

AECOM

THE CITY OF Edmonton

THE WAY AHEAD

BUILDING GREAT NEIGHBOURHOODS

TRANSFORMING | **EDMONTON**

BRINGING OUR CITY VISION TO LIFE

DETAIL LEGEND

- NEW STREETLIGHT
- EXISTING STREETLIGHT TO BE REMOVED
- EXISTING STREETLIGHT TO REMAIN

WINDSOR PARK

PRELIMINARY STREET LIGHTING DESIGN

2012 SOUTH

PRELIMINARY
SUBJECT TO REVISION

AECOM

THE CITY OF Edmonton