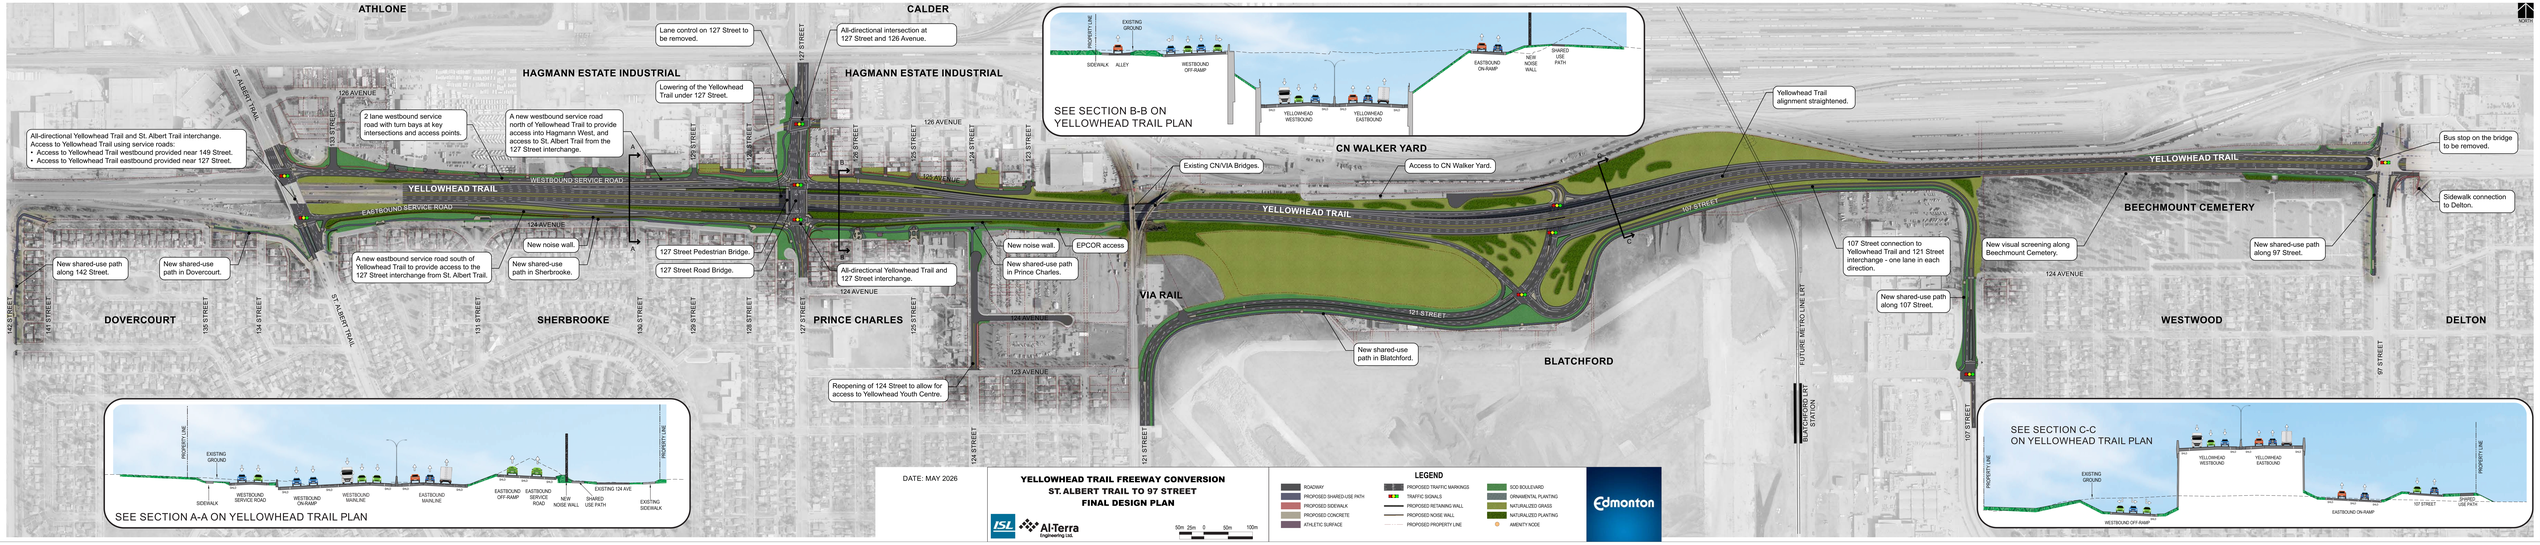
ATHLONE
CALDER
HAGMANN ESTATE INDUSTRIAL
HAGMANN ESTATE INDUSTRIAL
CN WALKER YARD
YELLOWHEAD TRAIL
WESTBOUND SERVICE ROAD
EASTBOUND SERVICE ROAD
YELLOWHEAD TRAIL
YELLOWHEAD TRAIL
BEECHMOUNT CEMETERY
DOVERCOURT
SHERBROOKE
PRINCE CHARLES
VIA RAIL
BLATCHFORD
WESTWOOD
DELTON
ST. ALBERT TRAIL
142 STREET
141 STREET
135 STREET
134 STREET
131 STREET
130 STREET
129 STREET
128 STREET
127 STREET
125 STREET
124 STREET
123 STREET
121 STREET
107 STREET
97 STREET
126 AVENUE
124 AVENUE
123 AVENUE
121 STREET
All-directional Yellowhead Trail and St. Albert Trail interchange. Access to Yellowhead Trail using service roads:
• Access to Yellowhead Trail westbound provided near 149 Street.
• Access to Yellowhead Trail eastbound provided near 127 Street.
2 lane westbound service road with turn bays at key intersections and access points.
A new westbound service road north of Yellowhead Trail to provide access into Hagmann West, and access to St. Albert Trail from the 127 Street interchange.
Lane control on 127 Street to be removed.
Lowering of the Yellowhead Trail under 127 Street.
All-directional intersection at 127 Street and 126 Avenue.
New shared-use path along 142 Street.
New shared-use path in Dovercourt.
A new eastbound service road south of Yellowhead Trail to provide access to the 127 Street interchange from St. Albert Trail.
New noise wall.
New shared-use path in Sherbrooke.
127 Street Pedestrian Bridge.
127 Street Road Bridge.
All-directional Yellowhead Trail and 127 Street Interchange.
Reopening of 124 Street to allow for access to Yellowhead Youth Centre.
New noise wall.
New shared-use path in Prince Charles.
EPCOR access
Existing CN/VIA Bridges.
Access to CN Walker Yard.
New shared-use path in Blatchford.
Yellowhead Trail alignment straightened.
107 Street connection to Yellowhead Trail and 121 Street interchange - one lane in each direction.
New shared-use path along 107 Street.
New visual screening along Beechmount Cemetery.
New shared-use path along 97 Street.
Bus stop on the bridge to be removed.
Sidewalk connection to Delton.
FUTURE METRO LINE LRT
BLATCHFORD LRT STATION
SEE SECTION B-B ON YELLOWHEAD TRAIL PLAN
PROPERTY LINE
EXISTING GROUND
SIDEWALK
ALLEY
WESTBOUND OFF-RAMP
EASTBOUND ON-RAMP
NEW NOISE WALL
SHARED USE PATH
YELLOWHEAD WESTBOUND
YELLOWHEAD EASTBOUND
SEE SECTION A-A ON YELLOWHEAD TRAIL PLAN
WESTBOUND SERVICE ROAD
WESTBOUND ON-RAMP
WESTBOUND MAINLINE
EASTBOUND MAINLINE
EASTBOUND OFF-RAMP
EASTBOUND SERVICE ROAD
EXISTING 124 AVE
SEE SECTION C-C ON YELLOWHEAD TRAIL PLAN
107 STREET
DATE: MAY 2026
YELLOWHEAD TRAIL FREEWAY CONVERSION
ST. ALBERT TRAIL TO 97 STREET
FINAL DESIGN PLAN
ISL
Al-Terra Engineering Ltd.
50m 25m 0 50m 100m
LEGEND
ROADWAY
PROPOSED SHARED-USE PATH
PROPOSED SIDEWALK
PROPOSED CONCRETE
ATHLETIC SURFACE
PROPOSED TRAFFIC MARKINGS
TRAFFIC SIGNALS
PROPOSED RETAINING WALL
PROPOSED NOISE WALL
PROPOSED PROPERTY LINE
SOD BOULEVARD
ORNAMENTAL PLANTING
NATURALIZED GRASS
NATURALIZED PLANTING
AMENITY NODE
Edmonton