105 Avenue (Columbia Avenue)
109 Street to 116 Street

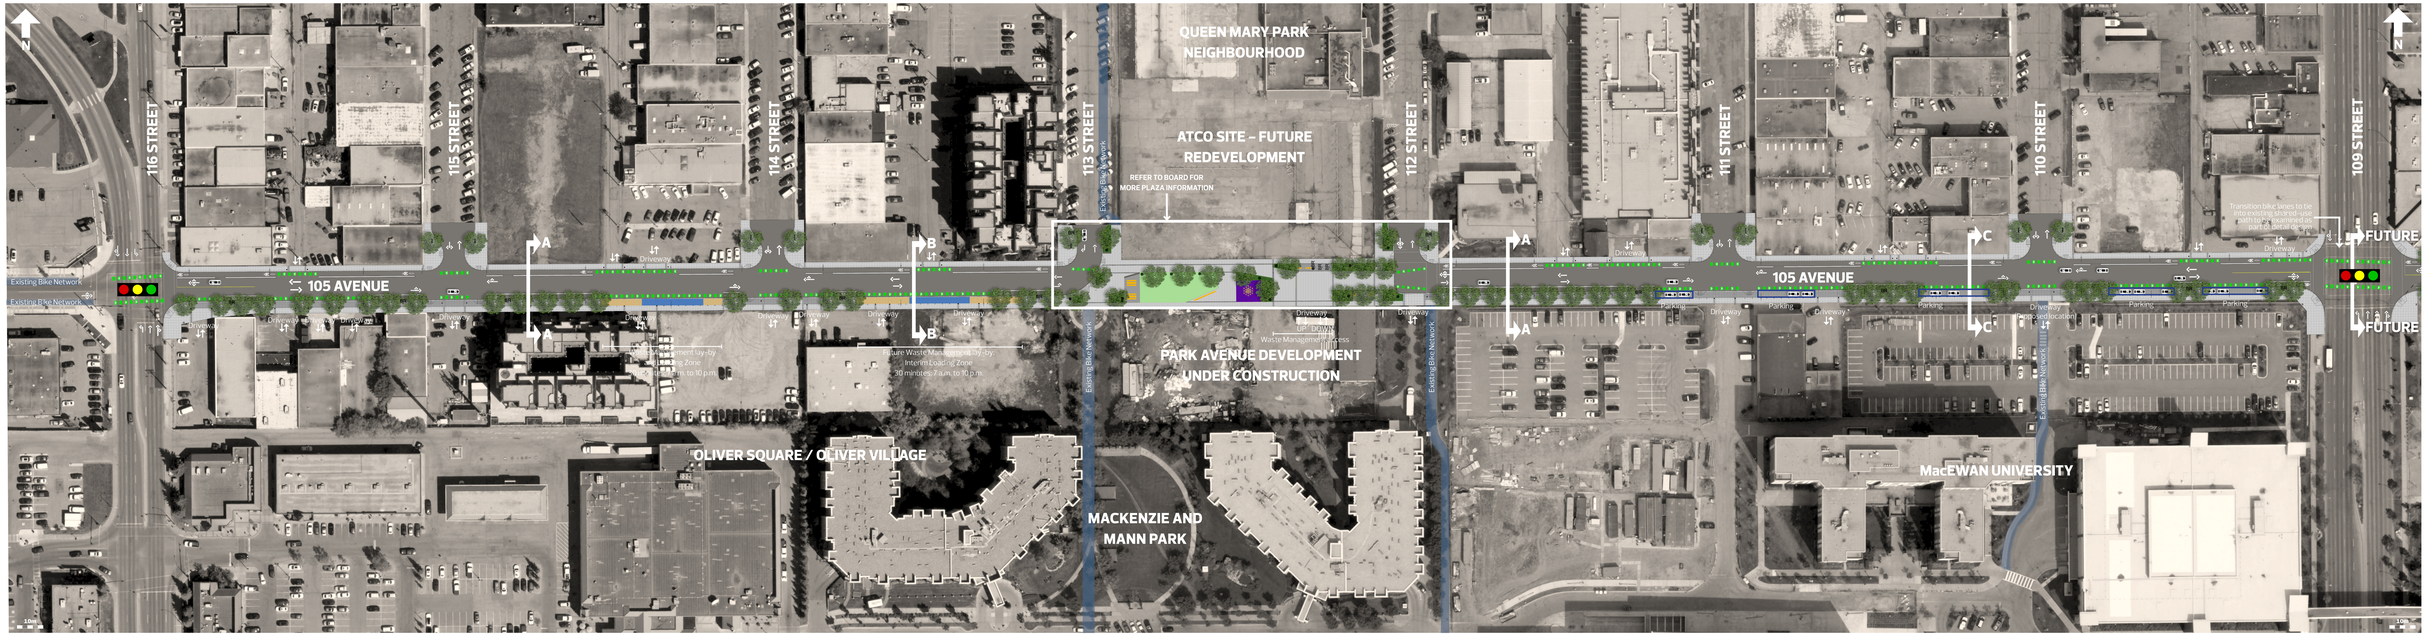

TREE
BENCH
TRASH RECEPTACLE
BOLLARD
BIKE RACK
CONCRETE FINISH
A) CHARCOAL CONCRETE, BROOM FINISH WITH SAW CUTS – SURFACE INDICATOR PAVING
B) GRAY CONCRETE, BROOM FINISH WITH SAW CUTS
C) GRAY CONCRETE, HEAVY SAND-BLASTED

VEHICLE DIRECTIONAL ARROWS (SHOWN FOR INFORMATION ONLY)
BIKE LANE BARRIER
PLANTING AREA
GRASS AREA
INTERIM LOADING ZONE/WASTE MANAGEMENT LAY-BY
LIGHT POLE
EXISTING BIKE NETWORK
PARKING (2 HOUR TIME RESTRICTION: 24/7)

NOTE: ALL ACCESSES ARE SUBJECT TO CHANGE DURING DETAILED DESIGN AND REDEVELOPMENT DISCUSSIONS WITH PROPERTY OWNERS.

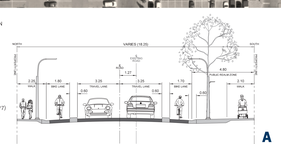

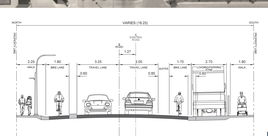

TREE
BENCH
TRASH RECEPTACLE
BOLLARD
BIKE RACK
CONCRETE FINISH
A) CHARCOAL CONCRETE, BROOM FINISH WITH SAW CUTS – SURFACE INDICATOR PAVING
B) GRAY CONCRETE, BROOM FINISH WITH SAW CUTS
C) GRAY CONCRETE, HEAVY SAND-BLASTED

VEHICLE DIRECTIONAL ARROWS (SHOWN FOR INFORMATION ONLY)
BIKE LANE BARRIER
PLANTING AREA
GRASS AREA
INTERIM LOADING ZONE/WASTE MANAGEMENT LAY-BY
LIGHT POLE
EXISTING BIKE NETWORK
PARKING (2 HOUR TIME RESTRICTION: 24/7)

NOTE: ALL ACCESSES ARE SUBJECT TO CHANGE DURING DETAILED DESIGN AND REDEVELOPMENT DISCUSSIONS WITH PROPERTY OWNERS.

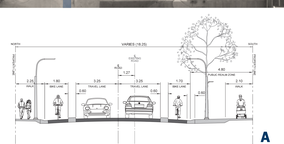

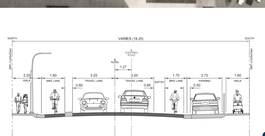

TREE
BENCH
TRASH RECEPTACLE
BOLLARD
BIKE RACK
CONCRETE FINISH
A) CHARCOAL CONCRETE, BROOM FINISH WITH SAW CUTS – SURFACE INDICATOR PAVING
B) GRAY CONCRETE, BROOM FINISH WITH SAW CUTS
C) GRAY CONCRETE, HEAVY SAND-BLASTED

VEHICLE DIRECTIONAL ARROWS (SHOWN FOR INFORMATION ONLY)
BIKE LANE BARRIER
PLANTING AREA
GRASS AREA
INTERIM LOADING ZONE/WASTE MANAGEMENT LAY-BY
LIGHT POLE
EXISTING BIKE NETWORK
PARKING (2 HOUR TIME RESTRICTION: 24/7)

NOTE: ALL ACCESSES ARE SUBJECT TO CHANGE DURING DETAILED DESIGN AND REDEVELOPMENT DISCUSSIONS WITH PROPERTY OWNERS.

Edmonton