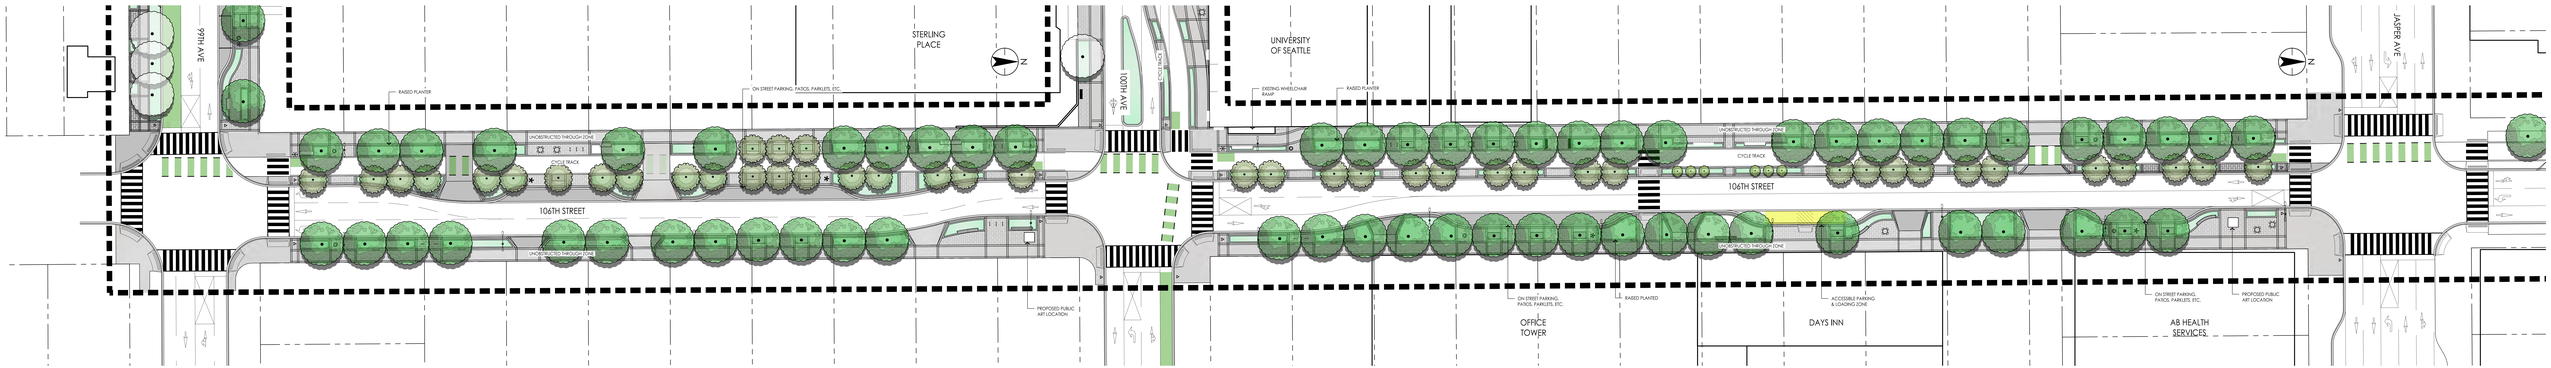

FIGURE 4.0: 106 STREET PLAN, BETWEEN 99TH AVE AND JASPER AVE

CAPITAL DISTRICT

PREPARED FOR: CITY OF EDMONTON

Stantec

116108040

MARCH 9, 2020

© COPYRIGHT RESERVED. THIS DRAWING AND DESIGN IS THE PROPERTY OF STANTEC ARCHITECTURE LTD. REPRODUCTION OF ANY PORTION OF THIS DRAWING IS PROHIBITED WITHOUT THE WRITTEN CONSENT OF STANTEC ARCHITECTURE LTD.